BRIDGE APPROACH PAVEMENT REMOVAL SHALL BE INCLUDED WITH THE REMOVAL OF EXISTING STRUCTURES.

SEC 25 T18N R10E 4th PM
JOE L. PETERSON et ux
05-25-201-005

POT Sta 729+14.04

PAVEMENT REMOVAL STA 729+78.45 TO STA 729+99.67

STA 729+94.67, 15' LT TYPE B INLET BOX, STANDARD 609006 (SPECIAL) W/ PIPE DRAINS 12"x30' AND END SECTIONS

LIMITS OF CONSTRUCTION

732+00.00
55.00' LT

PR ROW

CROPLAND

+85 FE EARTH

PR +70 FE AGG

733+00.00
32.00' LT

EX ROW

IMPROVEMENT ENDS STATION 734+27.50

60"

48"

43.75'
TBT, TY 6

162.5'
SPBGR, TY A

PR DITCH FLOW LINE (TYP)

50'
TBT, TY 1, (SPECIAL)
FLARED

+30.36

+65.36

BM#2

CP#541

MATCH LINE STA 729+00

729

730+00

731

732

733

734

735+00

PR 4' HMA SHLD

12'

SPBGR (TBR)

TL A PCL US 34

PR 4' AGG SHLD

+10

EX 12"

EX 12"

32'

32'

+02.86

+67.86

43.75'
TBT, TY 6

100'
SPBGR, TY A

50'
TBT, TY 1, (SPECIAL)
FLARED

CROPLAND

EX ROW

733+00.00
32.00' RT

PR DITCH FLOW LINE (TYP)

PR ROW

732+00.00
55.00' RT

LIMITS OF CONSTRUCTION

STA 729+89.67 TO STA 729+99.67, BRIDGE APPROACH PVMT CONNECTOR (PCC)

STA 729+94.67, 15' RT TYPE B INLET BOX, STANDARD 609006 (SPECIAL) W/ PIPE DRAINS 12"x25' AND END SECTIONS

℄ SN 006-0182
STA 729+07.67

PIKE CREEK

DWIGHT L. BECKER
05-25-202-007

SEC 25 T18N R10E 4th PM

BRIDGE APPROACH PAVEMENT REMOVAL

HMA SURFACE REMOVAL, VARIABLE DEPTH

PAVEMENT REMOVAL

20 0 20
SCALE IN FEET

PLAN
SURVEYED
ALIGNMENT CHECKED
R.O.W. CHECKED
ROAD FILE NAME
NOTE BOOK
NO.
BY
DATE

PROFILE
SURVEYED
ALIGNMENT
GRADES NOTED
STRUCTURE NO.
NOTE BOOK
NO.
CHKD
DATE

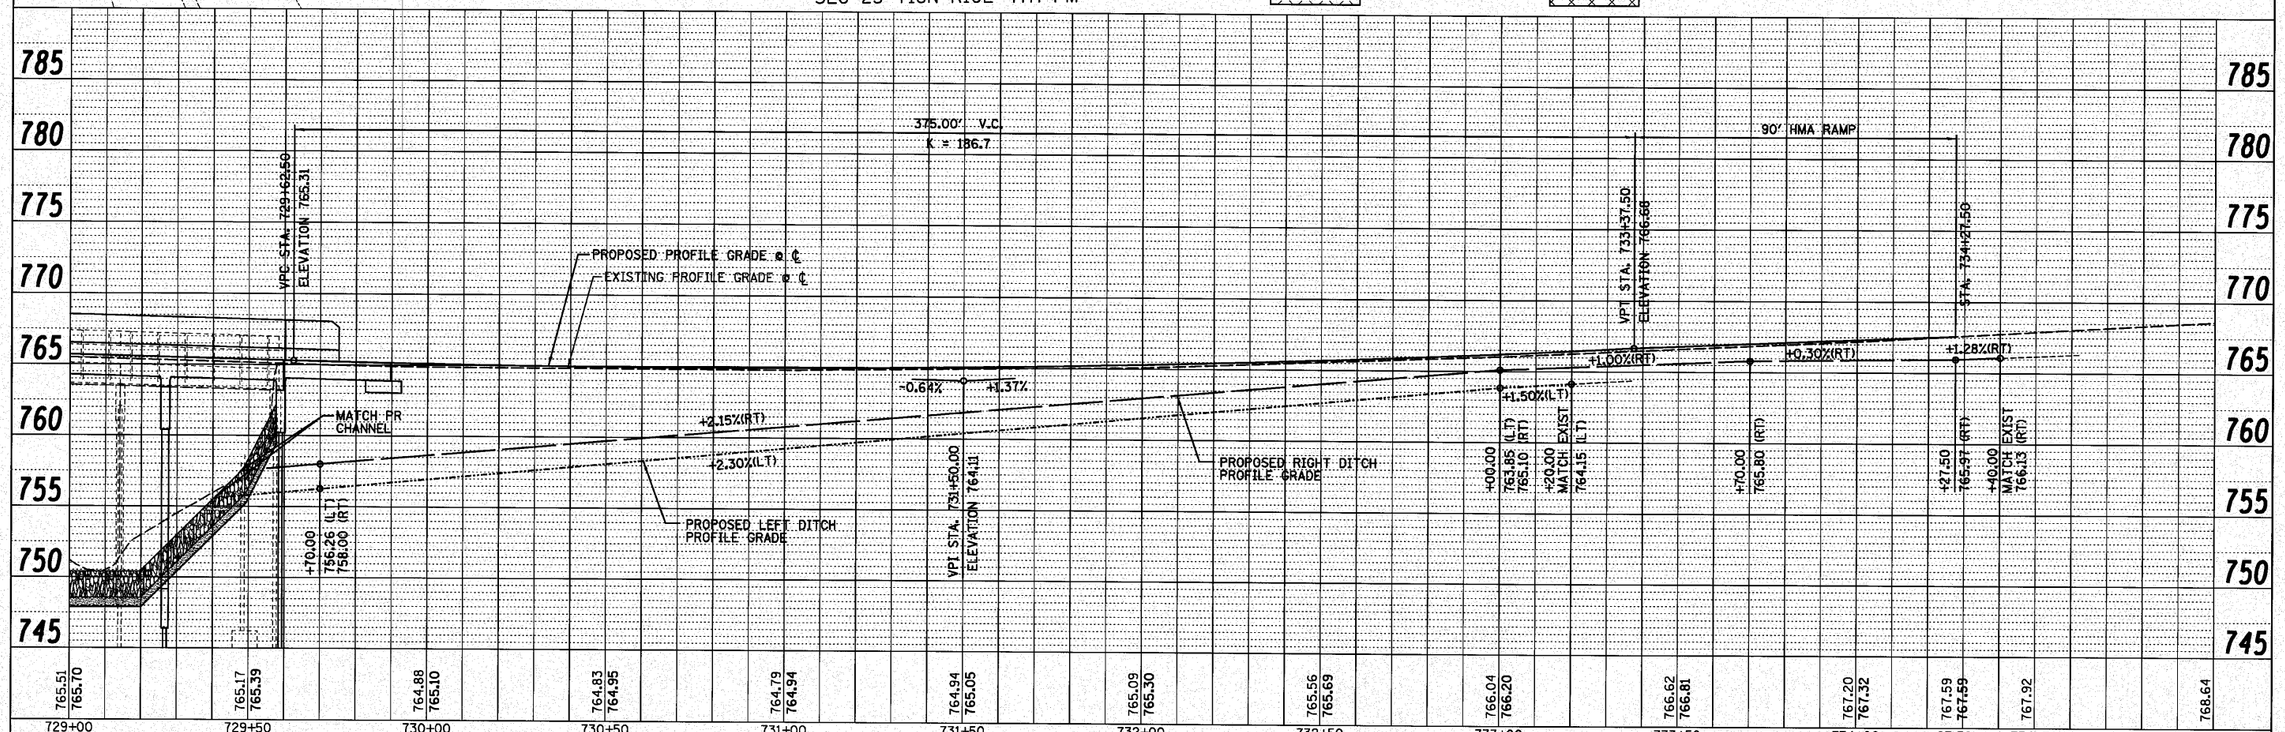

FILE NAME = #FILE1#	USER NAME = #USER#	DESIGNED - JML	REVISED -
		DRAWN - JJO	REVISED -
	PLOT SCALE = #SCALE#	CHECKED - MSW	REVISED -
	PLOT DATE = #DATE#	DATE - 10/08/10	REVISED -

STATE OF ILLINOIS
DEPARTMENT OF TRANSPORTATION

PLAN & PROFILE

SCALE: | SHEET NO. OF SHEETS | STA. | TO STA.

F.A.S. RTE.	SECTION	COUNTY	TOTAL SHEETS	SHEET NO.
1249	(23 BR)BR	BUREAU	39	11
		CONTRACT NO. 66909		
FED. ROAD DIST. NO.	ILLINOIS	FED. AID PROJECT		

FARNSWORTH GROUP, INC. CONSULTING ENGINEERS - 2709 MCGRAW DRIVE BLOOMINGTON, ILLINOIS 61704 (309) 663-8435 / (309) 663-1571 FAX

24-8372