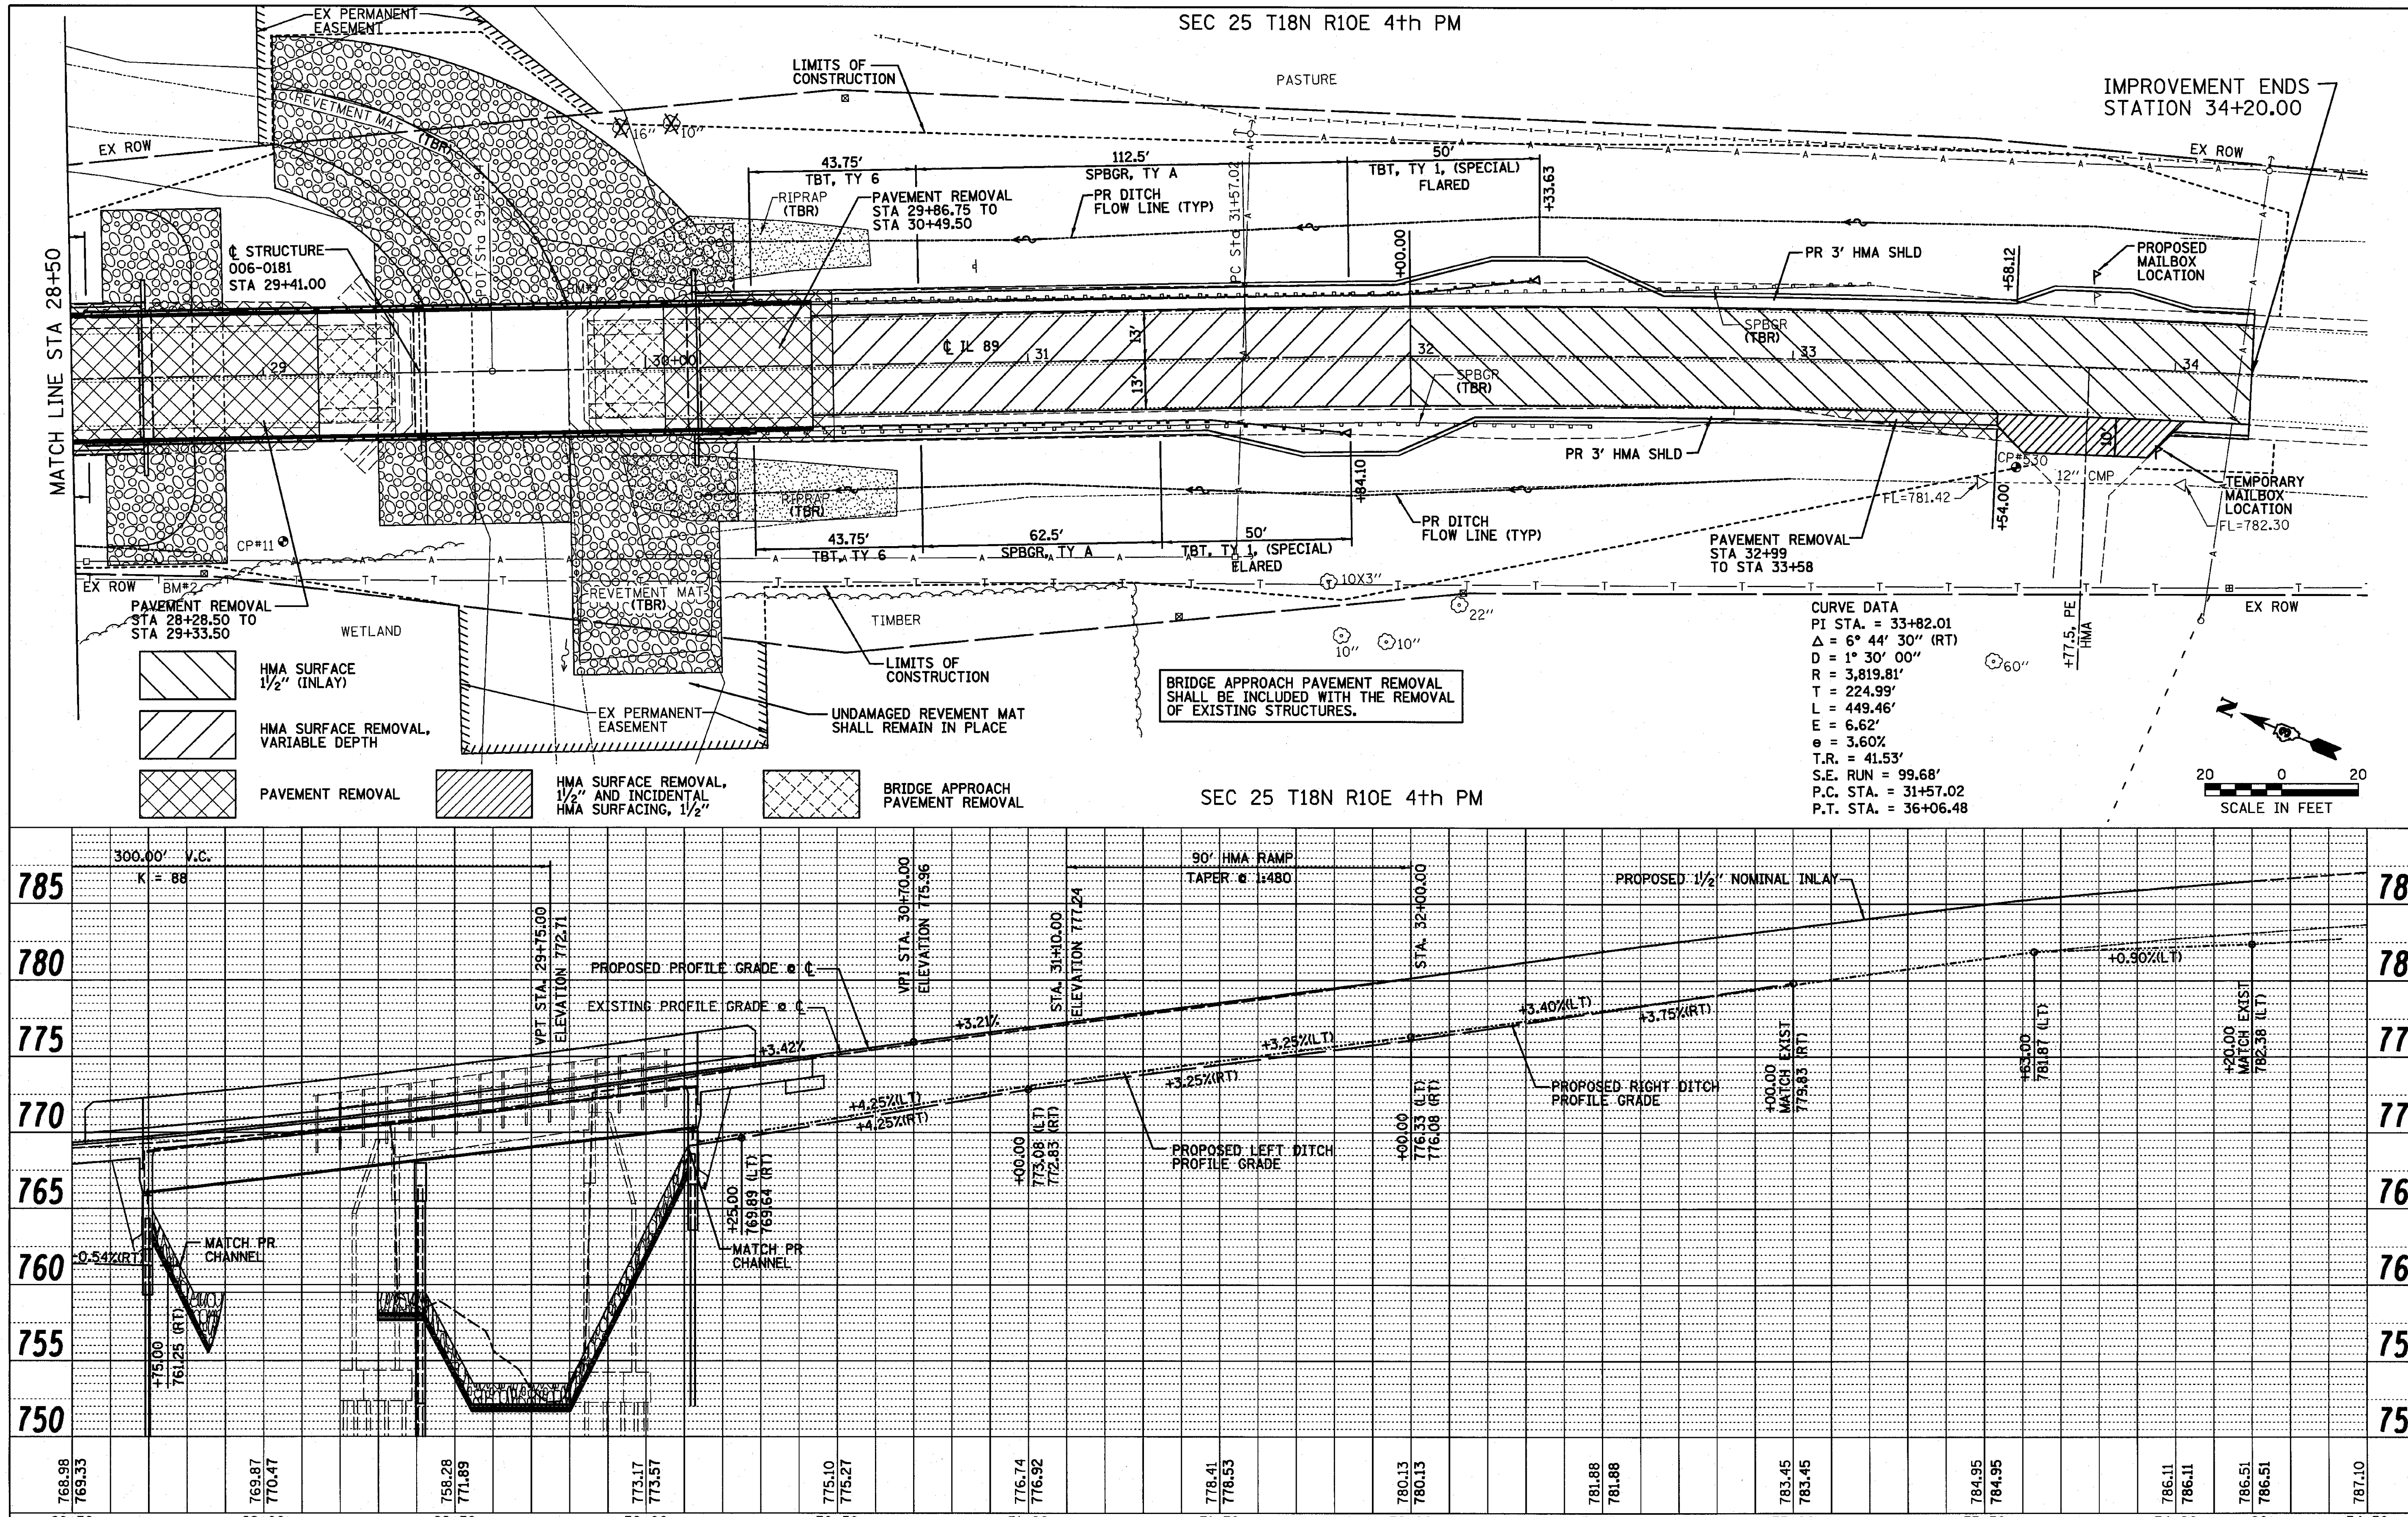

FILE NAME = $FILEL$	USER NAME = $USER$	DESIGNED - JML	REVISED -	**STATE OF ILLINOIS DEPARTMENT OF TRANSPORTATION**	**PLAN & PROFILE**	F.A.P. RTE. 698 / SECTION (101 BR)BR / COUNTY BUREAU / TOTAL SHEETS 47 / SHEET NO. 11
		DRAWN - JJO	REVISED -			CONTRACT NO. 66910
	PLOT SCALE = $SCALE$	CHECKED - MSW	REVISED -		SCALE: SHEET NO. OF SHEETS STA. TO STA.	FED. ROAD DIST. NO. ILLINOIS FED. AID PROJECT
	PLOT DATE = $DATE$	DATE - 10/08/10	REVISED -			

PLAN: NOTE BOOK, NO., SURVEYED, PLOTTED, ALIGNMENT CHECKED, RT. OF WAY CHECKED, CADD FILE NAME; BY; DATE

PROFILE: NOTE BOOK, NO., SURVEYED, PLOTTED, GRADES CHECKED, B.M. NOTED, STRUCTURE NOTAT'NS CH'KD; BY; DATE

FARNSWORTH GROUP, INC. CONSULTING ENGINEERS - 2709 MCGRAW DRIVE BLOOMINGTON, ILLINOIS 61704 (309) 663-8435 / (309) 663-1571 FAX

24-8371