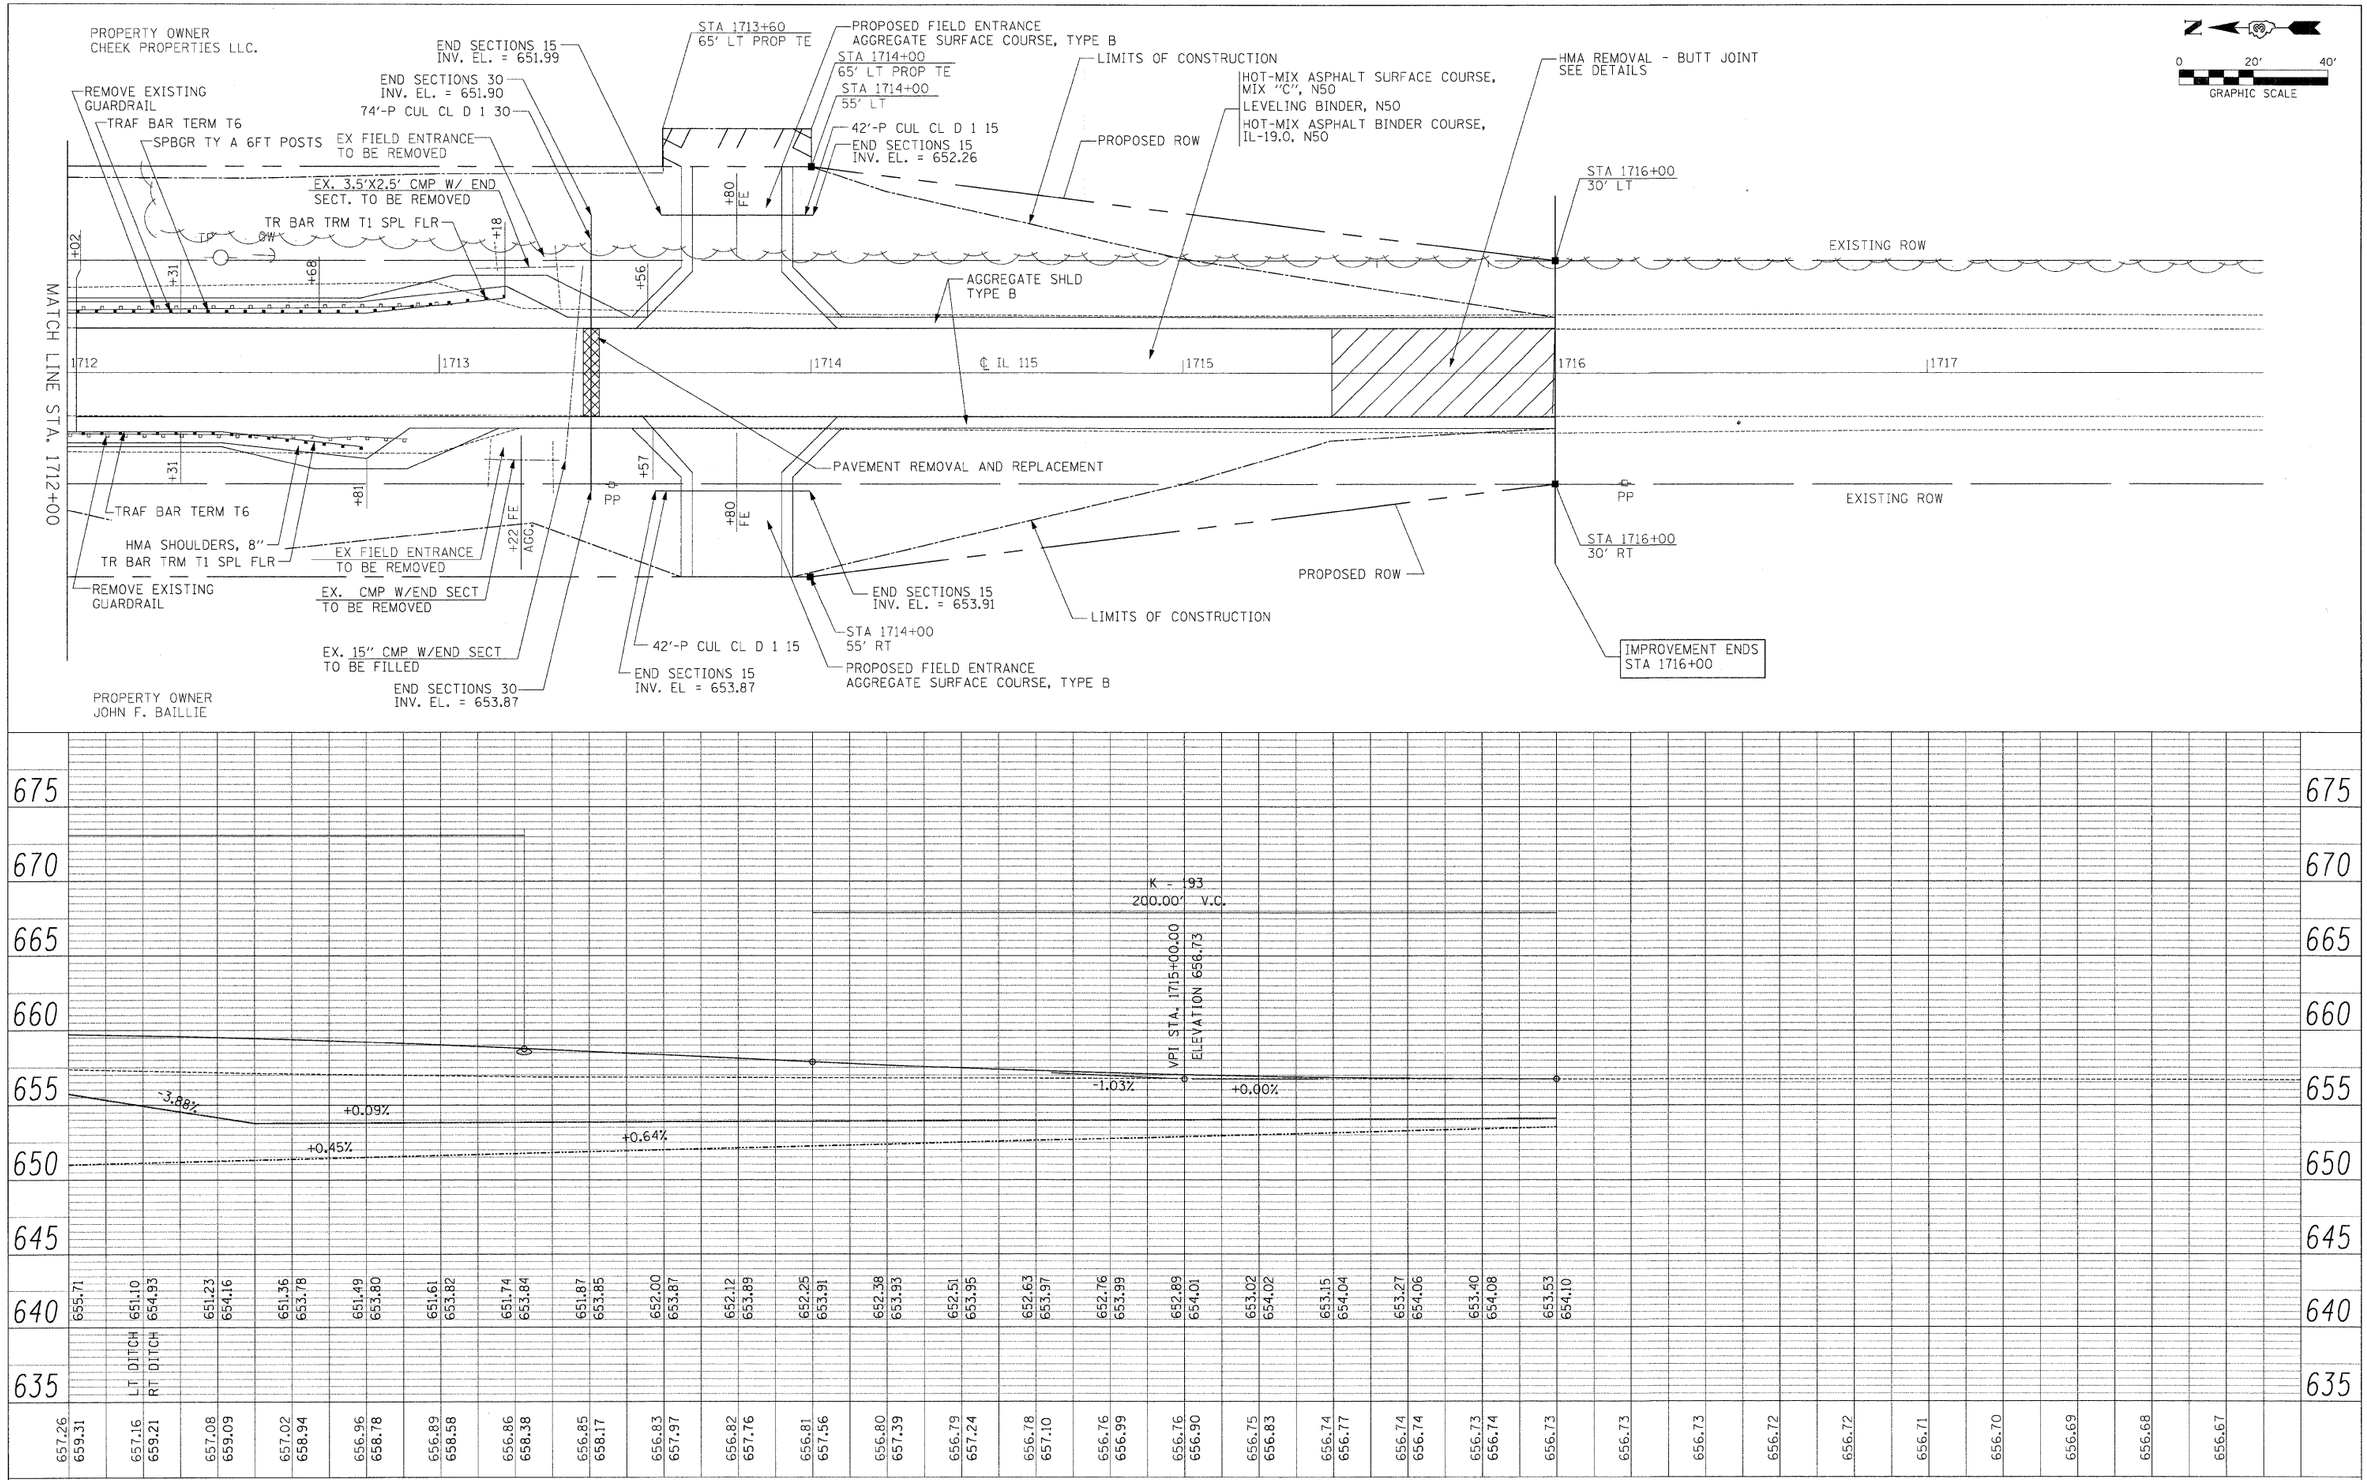

PLAN
NOTE BOOK NO.
SURVEYED
PLOTTED
ALIGNMENT CHECKED
RT. OF WAY CHECKED
CADD FILE NAME
BY
DATE

PROFILE
NOTE BOOK NO.
SURVEYED
PLOTTED
GRADES CHECKED
B.M. NOTED
STRUCTURE NOTATNS CHKD
BY
DATE

FILE NAME = ...\Civil\D366916-SHT-P&P.dgn	USER NAME = SAW	DESIGNED RAC	REVISED -
		DRAWN RAC	REVISED -
	PLOT SCALE = 20.0000 ' / IN.	CHECKED DAZ	REVISED -
	PLOT DATE = 10/6/2010	DATE 10-08-10	REVISED -

STATE OF ILLINOIS
DEPARTMENT OF TRANSPORTATION

ZROKA engineering
Zroka Engineering, P.C.
4216 North Hermitage
Chicago, IL 60613

SCALE: 1"=20' | SHEET NO. 7 OF 48 SHEETS

PLAN AND PROFILE

STA. 1707+00 TO STA. 1716+00

F.A. RTE.	SECTION	COUNTY	TOTAL SHEETS	SHEET NO.
796	(106) BR-3	FORD	48	8

CONTRACT NO. 66916

FED. ROAD DIST. NO. | ILLINOIS | FED. AID PROJECT