FINAL SURVEY	SURVEYED	BY	DATE
	PLOTTED		
NOTE BOOK	TEMPLATE		
	AREAS		
NO.	AREAS CHECKED		

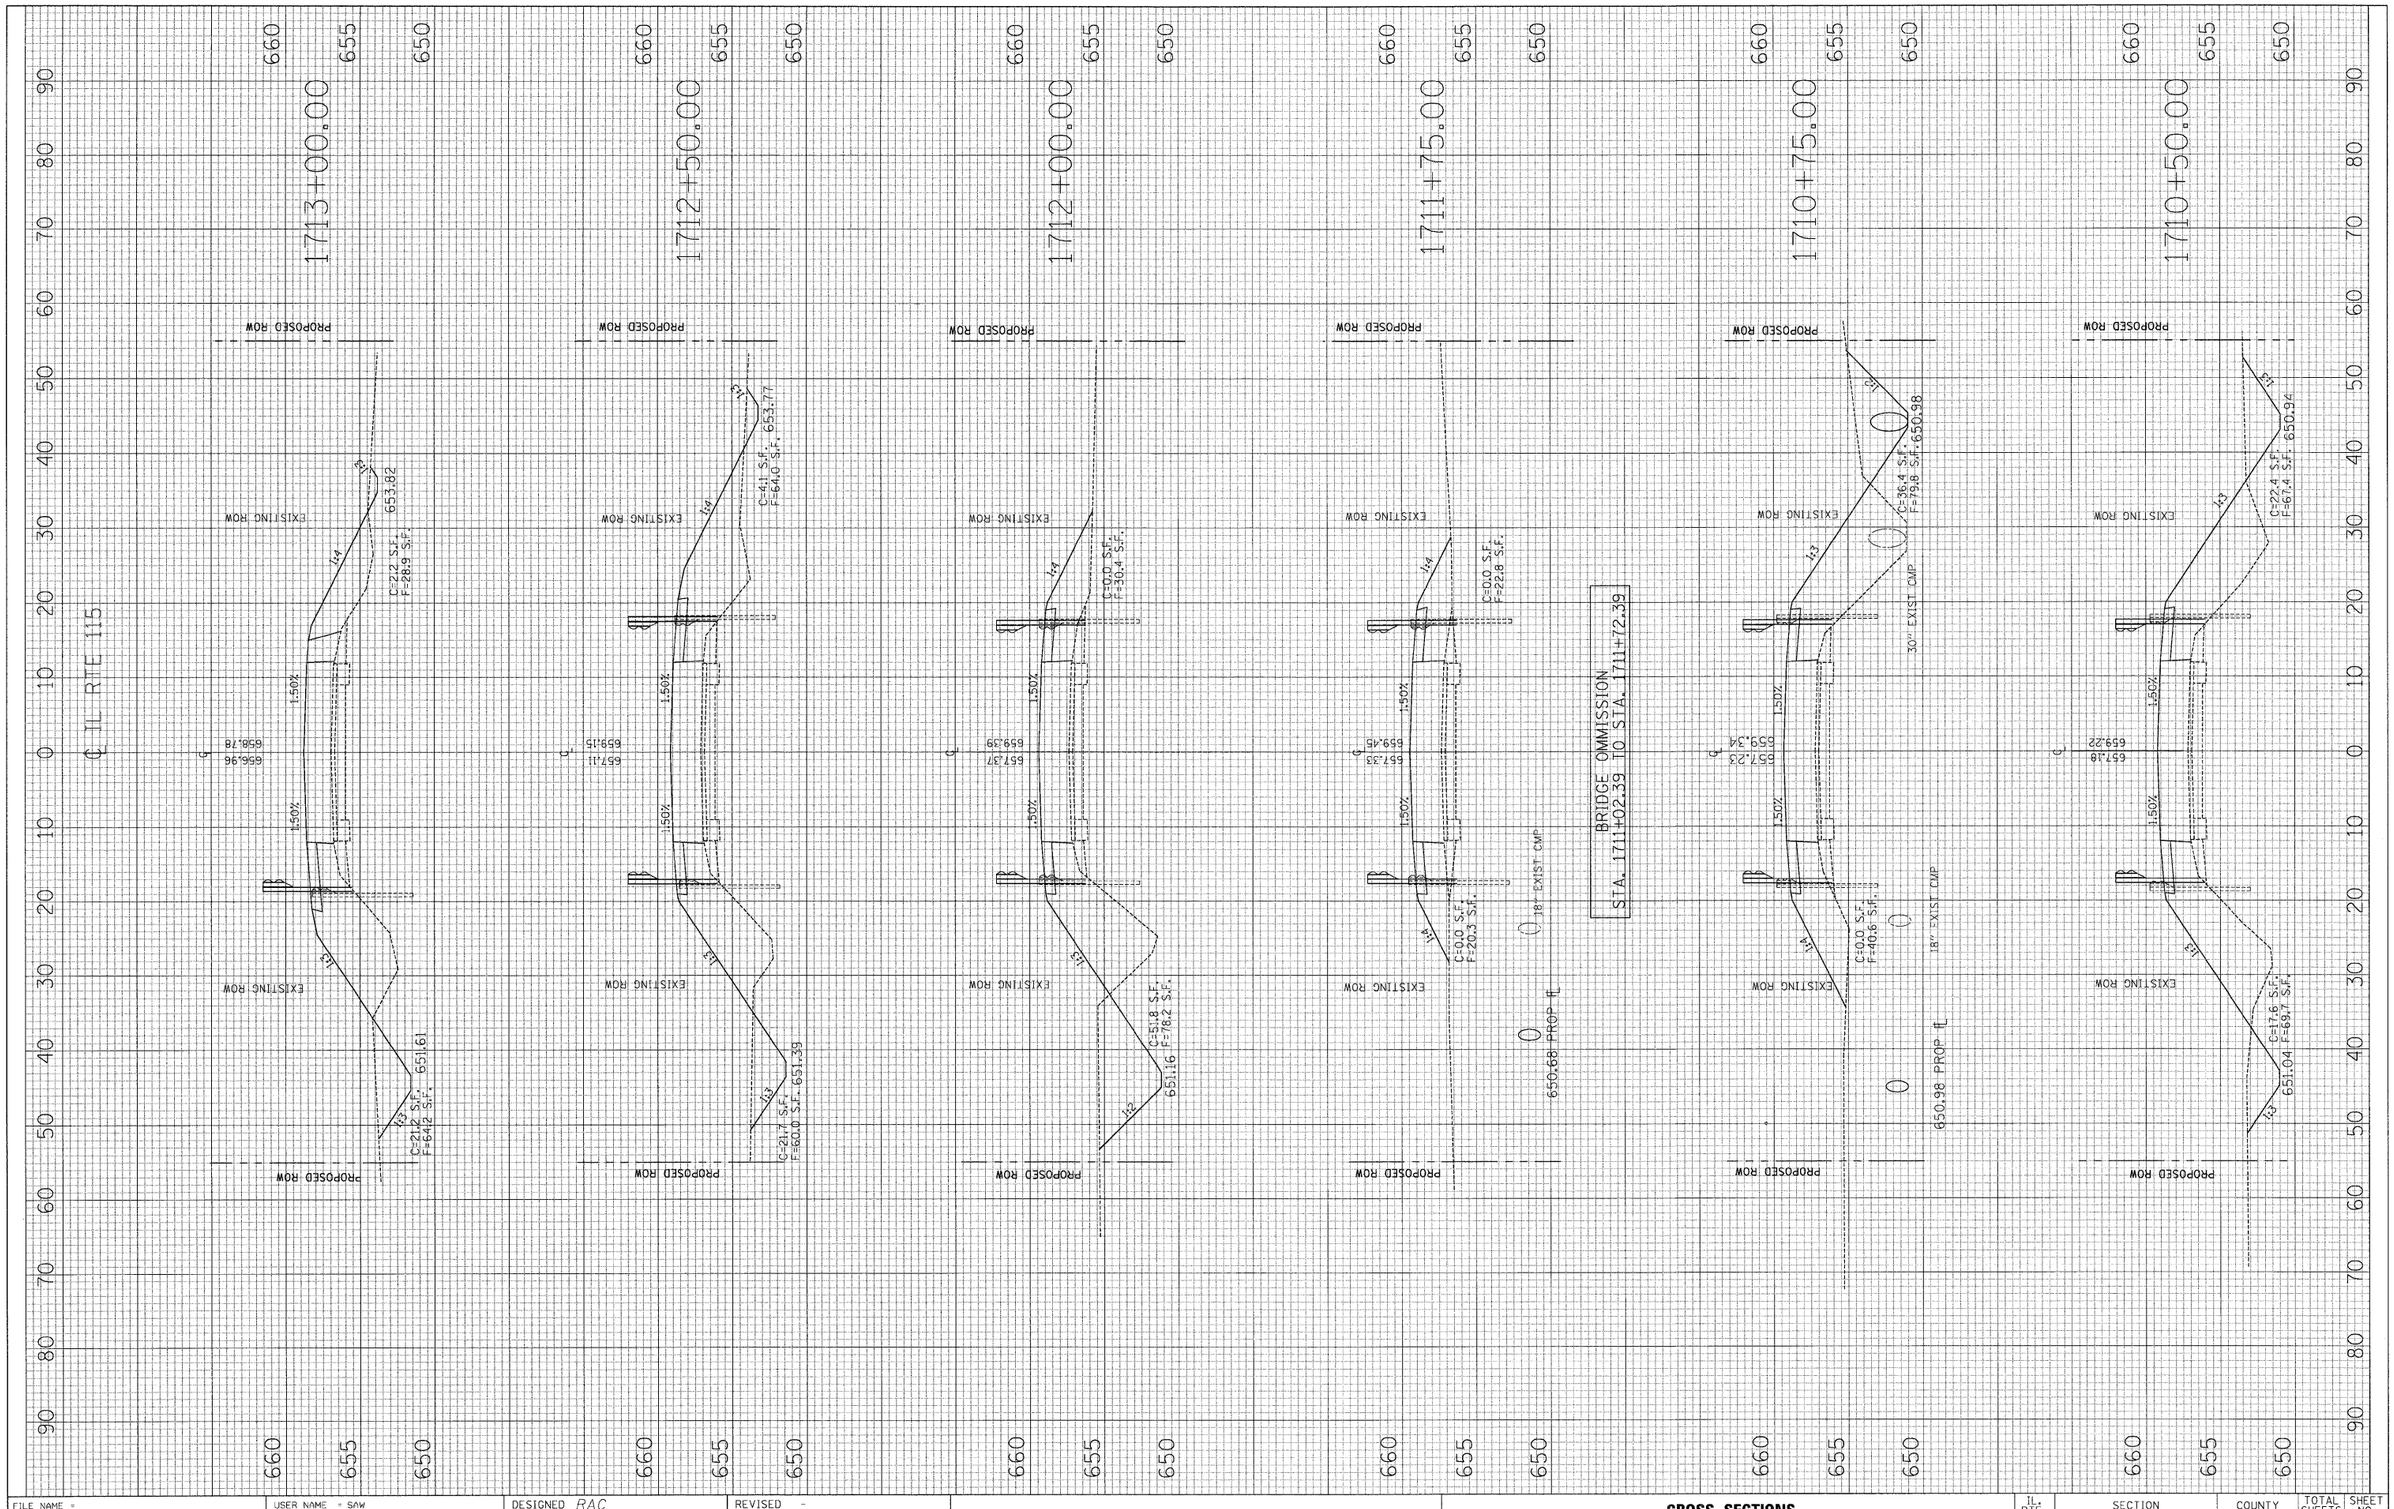

ORIGINAL SURVEY	SURVEYED	BY	DATE
	PLOTTED		
NOTE BOOK	TEMPLATE		
	AREAS		
NO.	AREAS CHECKED		

FILE NAME = ...\C1v1\D386916-SHT-XS.dgn	USER NAME = SAW	DESIGNED RAC	REVISED -
		DRAWN SAW	REVISED -
	PLOT SCALE = 10.0000 ' / IN.	CHECKED DAZ	REVISED -
	PLOT DATE = 10/6/2010	DATE 10/08/10	REVISED -

STATE OF ILLINOIS
DEPARTMENT OF TRANSPORTATION

CROSS SECTIONS

SCALE: | SHEET NO. 47 OF 48 SHEETS | STA. 1710+50.00 TO STA. 1713+00.00

IL. RTE.	SECTION	COUNTY	TOTAL SHEETS	SHEET NO.
115	(106)BR-3	FORD	48	47
		CONTRACT NO. 66916		
	ILLINOIS FED. AID PROJECT			