FINAL SURVEY	SURVEYED	BY	DATE
NOTE BOOK	ADDITIONS		
NO.	TEMP. AE		
	AREAS		
	AREAS CHECKED		

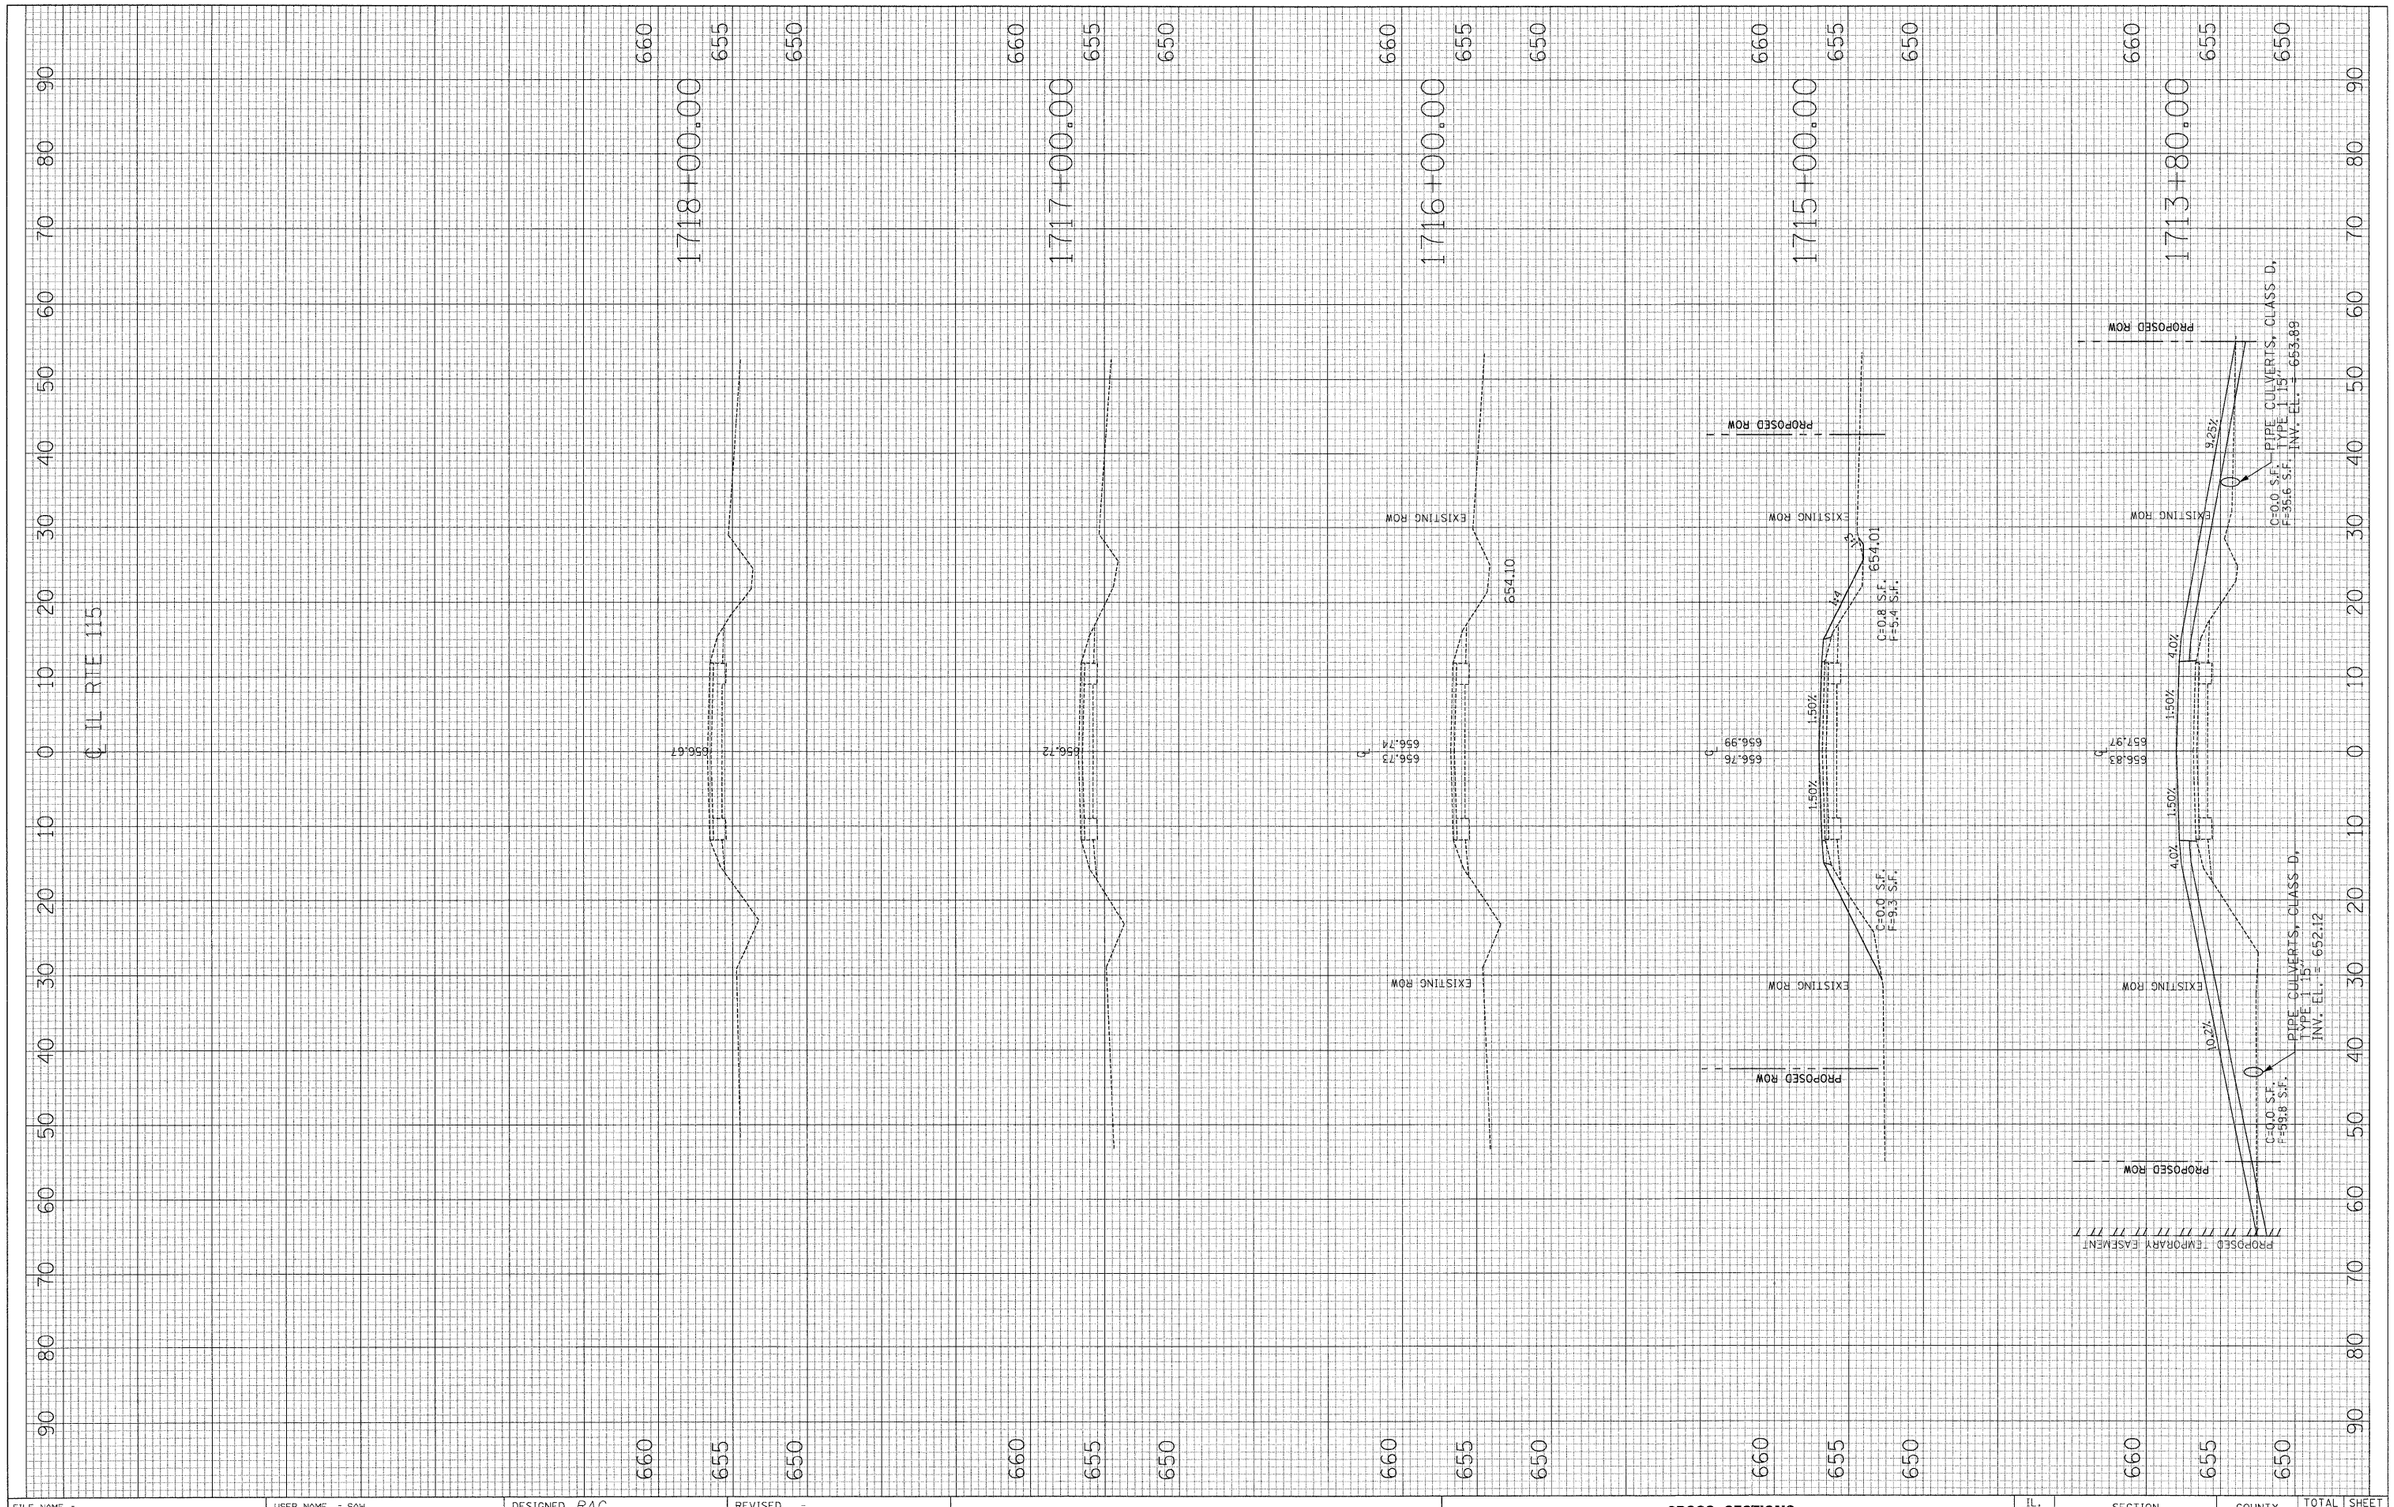

ORIGINAL SURVEY	SURVEYED	BY	DATE
NOTE BOOK	ADDITIONS		
NO.	TEMP. AE		
	AREAS		
	AREAS CHECKED		

FILE NAME = ...\Civil\D366916-SHT-XS.dgn	USER NAME = SAW	DESIGNED RAC	REVISED -
		DRAWN SAW	REVISED -
	PLOT SCALE = 10.0000 ' / IN.	CHECKED DAZ	REVISED -
	PLOT DATE = 10/6/2010	DATE 10/08/10	REVISED -

STATE OF ILLINOIS
DEPARTMENT OF TRANSPORTATION

CROSS SECTIONS

SCALE: | SHEET NO. 48 OF 48 SHEETS | STA. 1713+80.00 TO STA. 1718+00.00

IL. RTE.	SECTION	COUNTY	TOTAL SHEETS	SHEET NO.
115	(106)BR-3	FORD	48	48
		CONTRACT NO. 66916		
	ILLINOIS	FED. AID PROJECT		