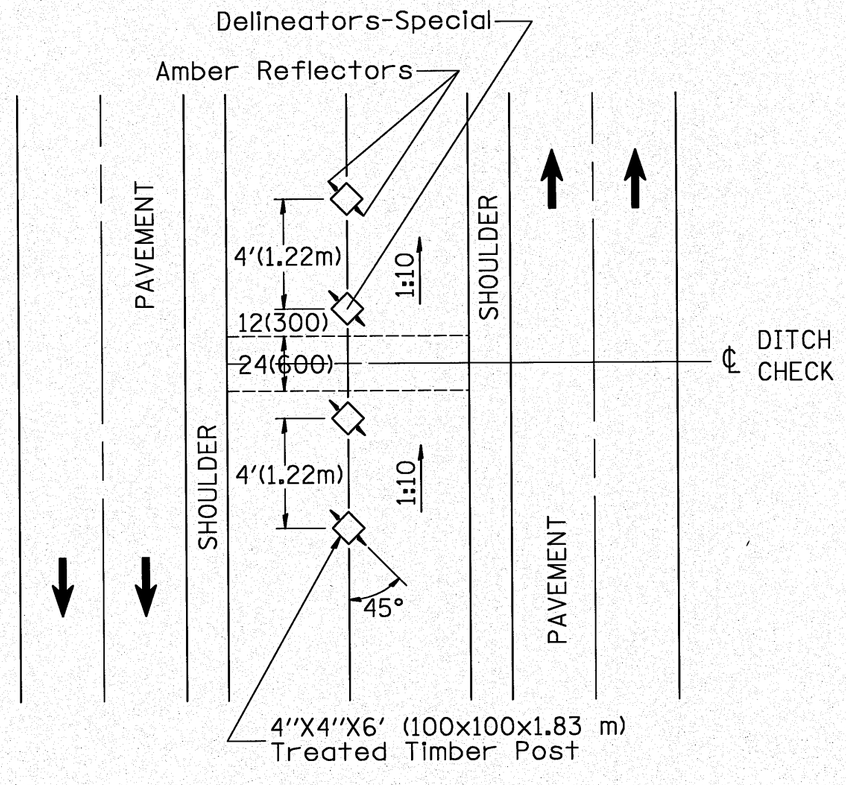

NOTES:

1. DELINEATORS, SPECIAL shall be constructed of 4" x 4" x 6' (100 x 100 x 1.83 m) treated timber.
2. Each post shall be buried a minimum of 36(900) deep.
3. Timber shall be treated in accordance with Article 1007.12 of the Standard Specifications. Waterborne Preservatives, ASA and CCA, shall have A 0.40 lbs/ft^3(6.4 kg/m^3) minimum retention.
4. Amber Reflectors shall meet the requirements of Article 1097.03 of the Standard Specifications.

DELINEATORS – SPECIAL

All slope ratios are expressed as units of vertical displacement to units of horizonal displacement (V:H).

All dimensions are in inches (millimeters) unless otherwise noted.

FILE NAME = ©FILE©	USER NAME = ©USER©	DESIGNED ST	REVISED -
		DRAWN ST	REVISED -
	PLOT SCALE = ©SCALE©	CHECKED FML	REVISED -
	PLOT DATE = ©DATE©	DATE 10-15-2010	REVISED -

STATE OF ILLINOIS
DEPARTMENT OF TRANSPORTATION

DISTRICT 4 STANDARDS
US-24 OVER LAMARSH CREEK

SCALE: N.T.S. | SHEET NO. 12 OF 19 SHEETS | STA. | TO STA.

F.A.P. RTE.	SECTION	COUNTY	TOTAL SHEETS	SHEET NO.
317	45BR-2	PEORIA	122	99
	635001	CONTRACT NO. 68719		
FED. ROAD DIST. NO.	ILLINOIS	FED. AID PROJECT		