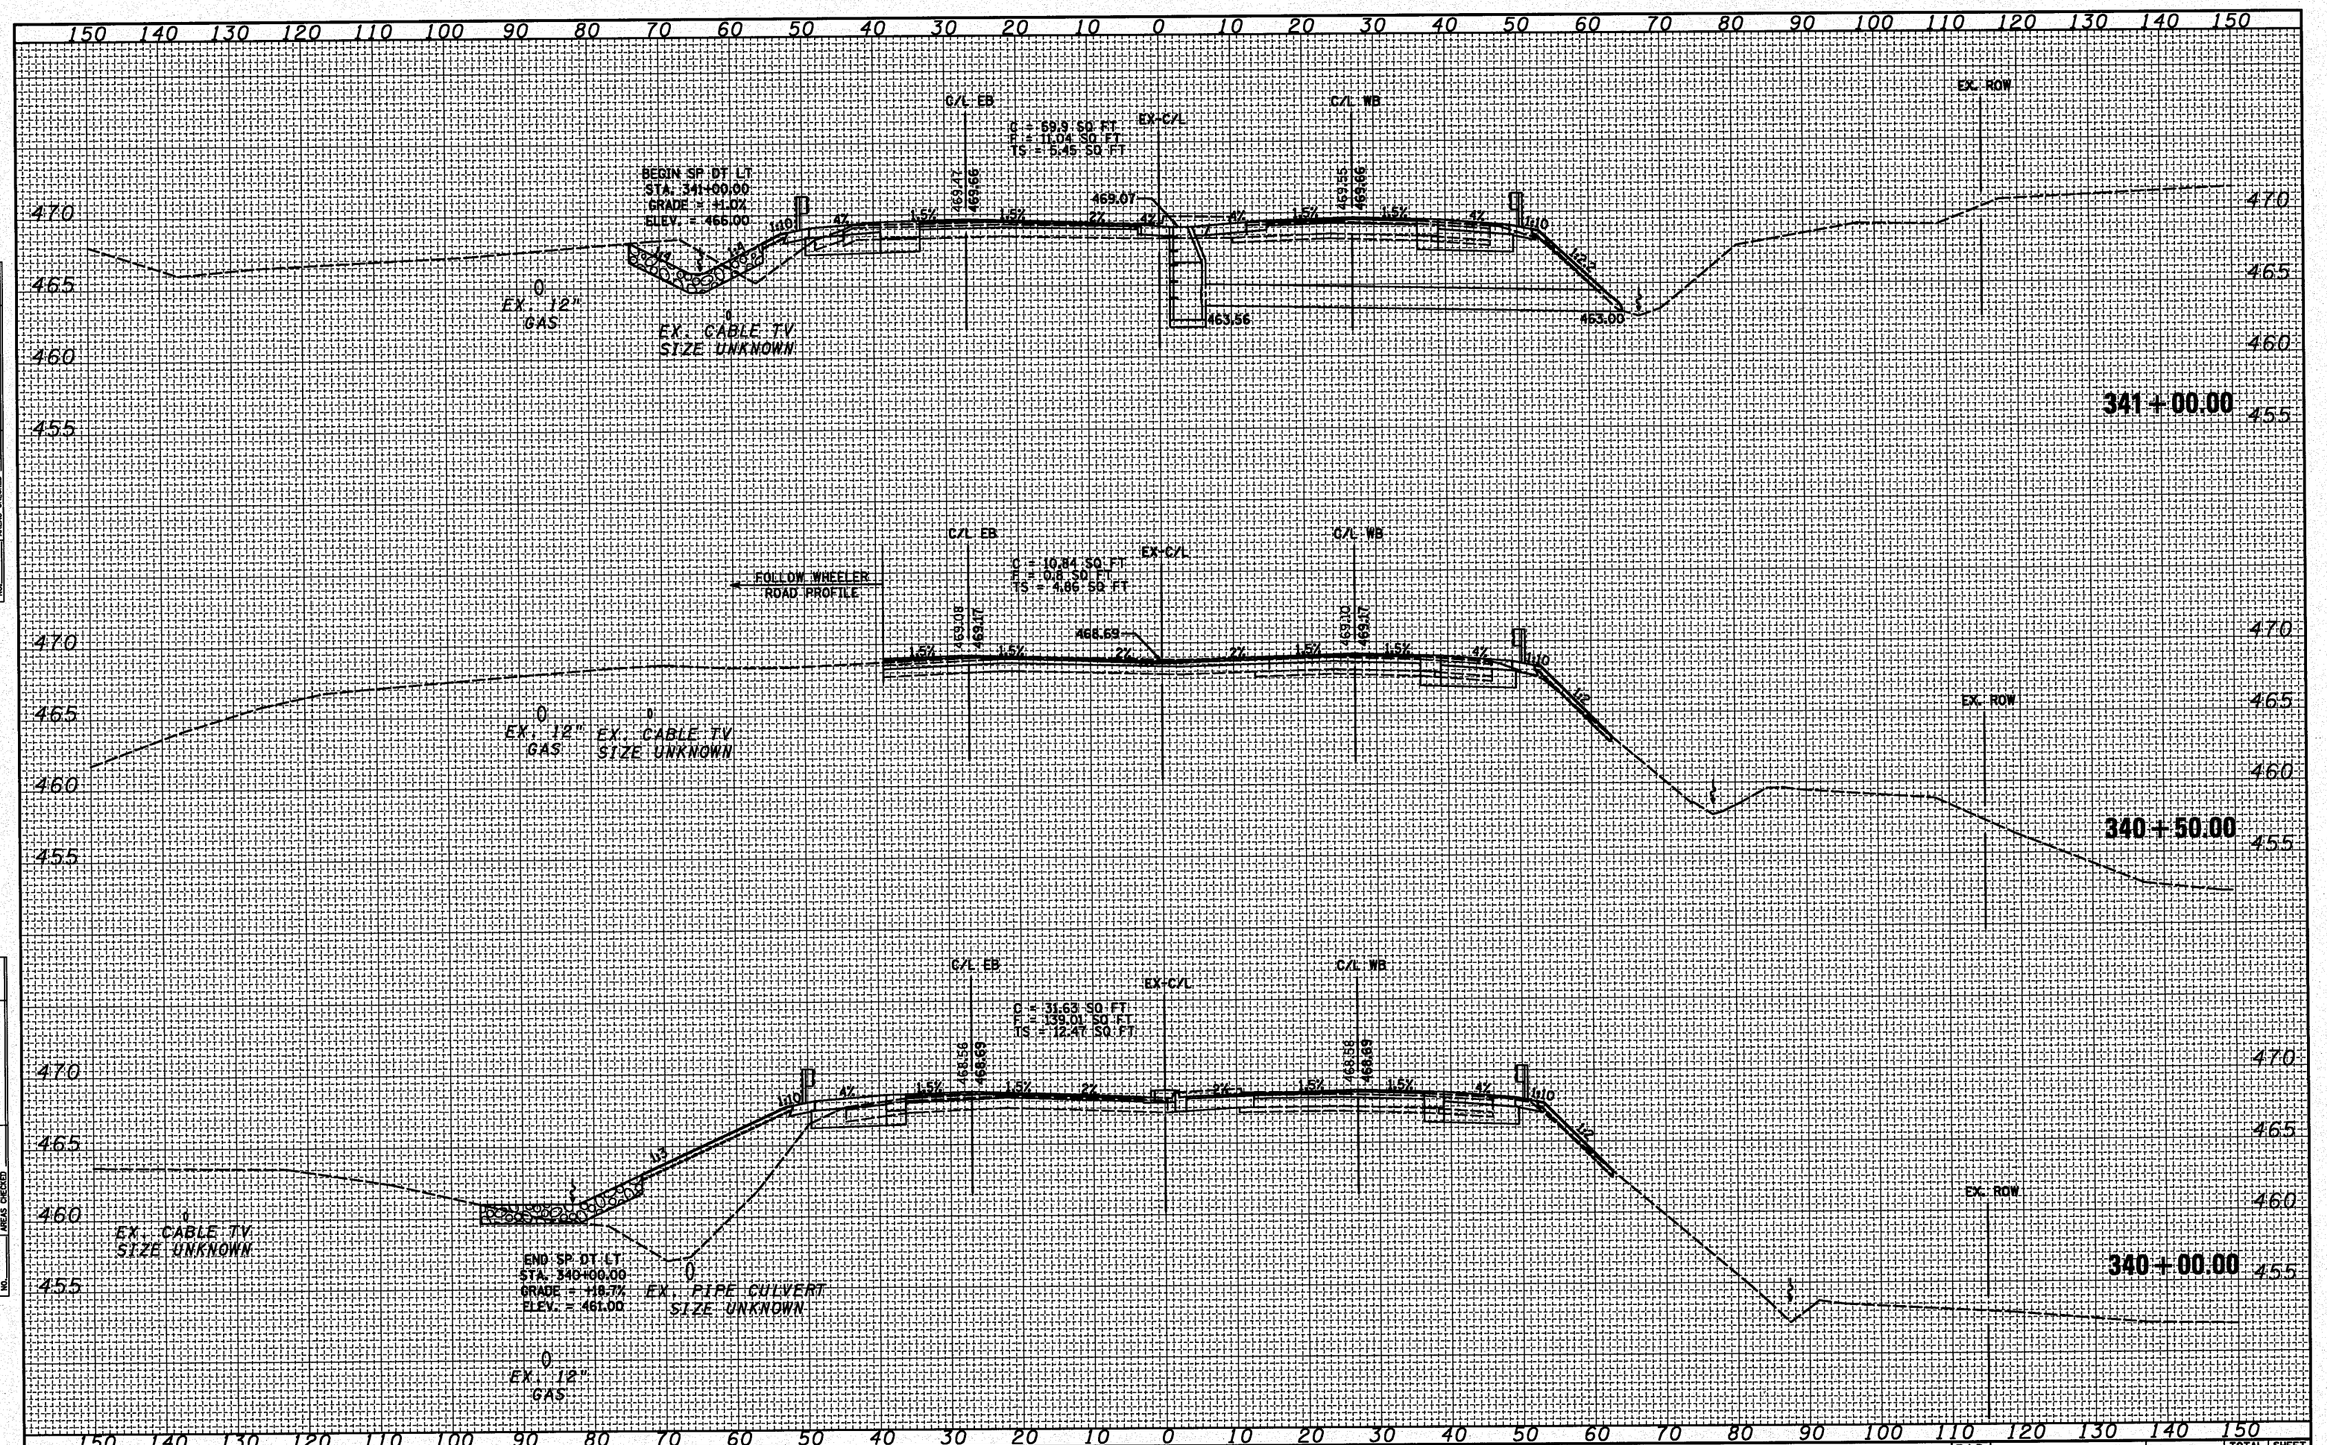

FINAL SURVEY — NOTE BOOK — NO. — SURVEYED — PLOTTED — TEMPLATE — AREAS — AREAS CHECKED — BY — DATE

ORIGINAL SURVEY — NOTE BOOK — NO. — SURVEYED — PLOTTED — TEMPLATE — AREAS — AREAS CHECKED — BY — DATE

FILE NAME = ⊕FILE⊕	USER NAME = ⊕USER⊕	DESIGNED - ST	REVISED -
		DRAWN - ST	REVISED -
	PLOT SCALE = ⊕SCALE⊕	CHECKED - FML	REVISED -
	PLOT DATE = ⊕DATE⊕	DATE - 10-15-2010	REVISED -

STATE OF ILLINOIS
DEPARTMENT OF TRANSPORTATION

CROSS SECTIONS
US ROUTE 24 OVER LAMARSH CREEK

SCALE: 1"=10'H, 5'V | SHEET NO. 9 OF 11 SHEETS | STA. 340+00.00 TO STA. 341+00.00

F.A.P. RTE.	SECTION	COUNTY	TOTAL SHEETS	SHEET NO.
317	45BR-2	PEORIA	122	115
		CONTRACT NO. 68719		
	ILLINOIS FED. AID PROJECT			