SEC. 18 – T 17 N – R 6 E – 3RD PM

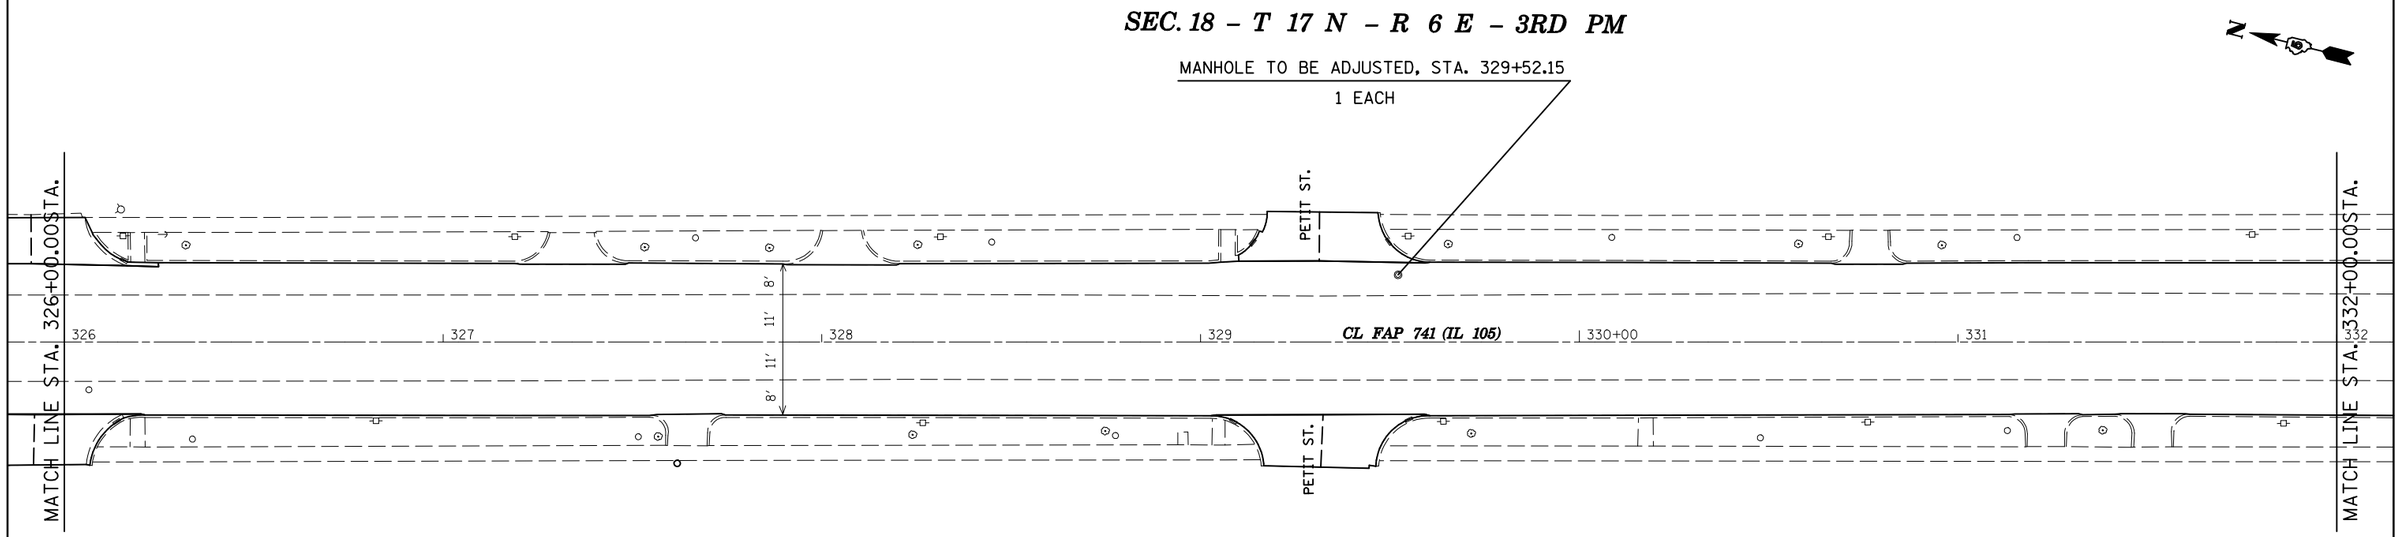

SEC. 13 – T 17 N – R 5 E – 3RD PM

SEC. 18 – T 17 N – R 6 E – 3RD PM

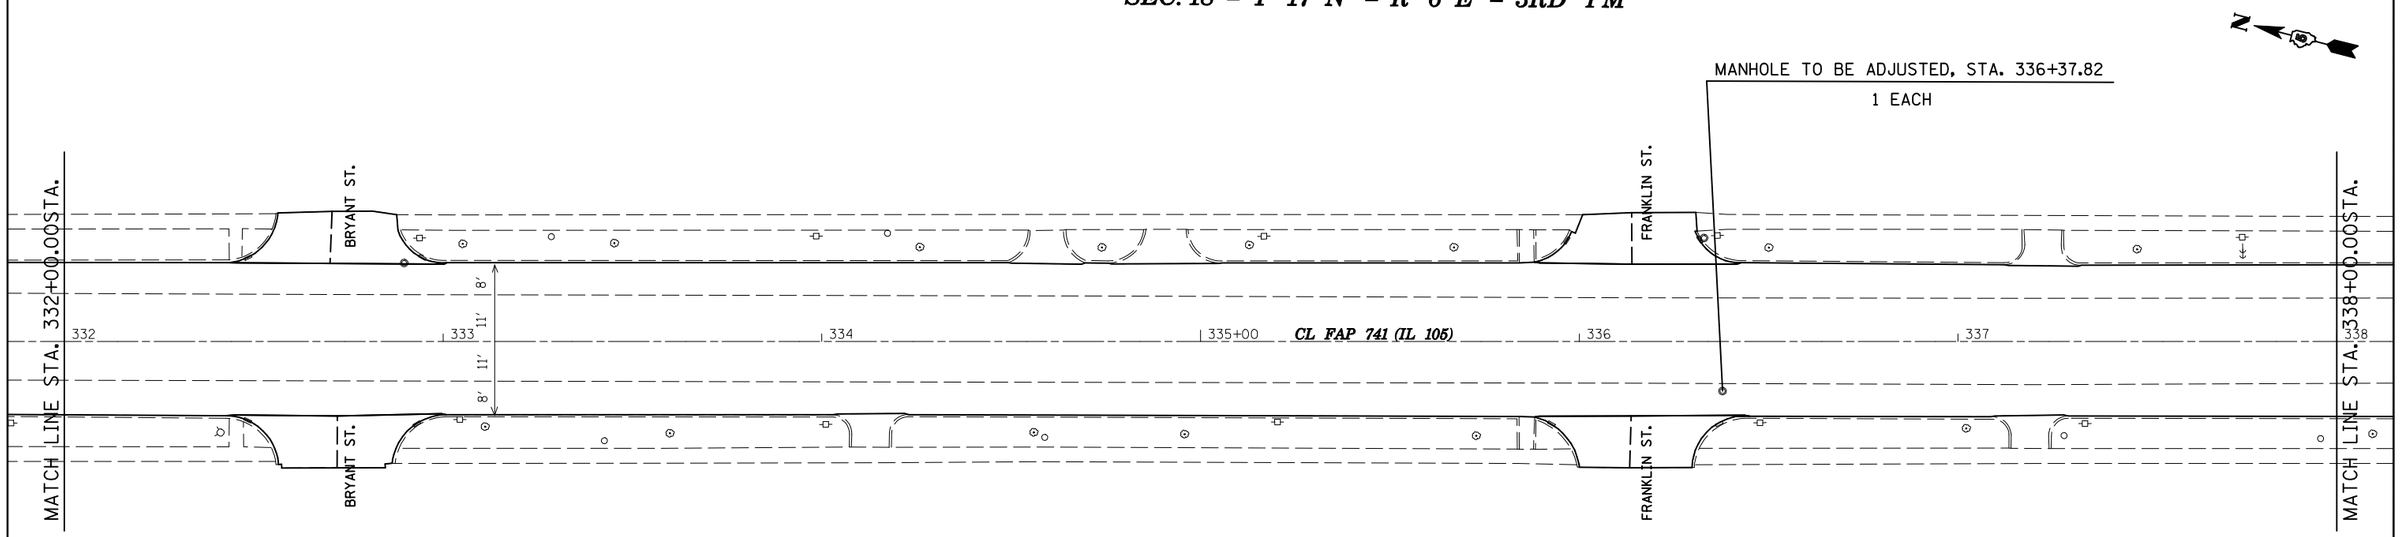

SEC. 13 – T 17 N – R 5 E – 3RD PM

FILE NAME = c:\pw_work\pwidot\buckleslj\d0155680\D570273-sht-Plan_20.dgn	USER NAME = buckleslj	DESIGNED -	REVISED -
		DRAWN -	REVISED -
	PLOT SCALE = 40.0000 ' / IN.	CHECKED -	REVISED -
	PLOT DATE = 10/14/2010	DATE -	REVISED -

STATE OF ILLINOIS
DEPARTMENT OF TRANSPORTATION

PLAN SHEETS

SCALE: | SHEET NO. OF SHEETS | STA. 326+00 TO STA. 338+00

F.A.P. RTE.	SECTION	COUNTY	TOTAL SHEETS	SHEET NO.
741	(7S,8,28)RS-3	Platt	202	27
		CONTRACT NO. 70273		
		ILLINOIS FED. AID PROJECT		