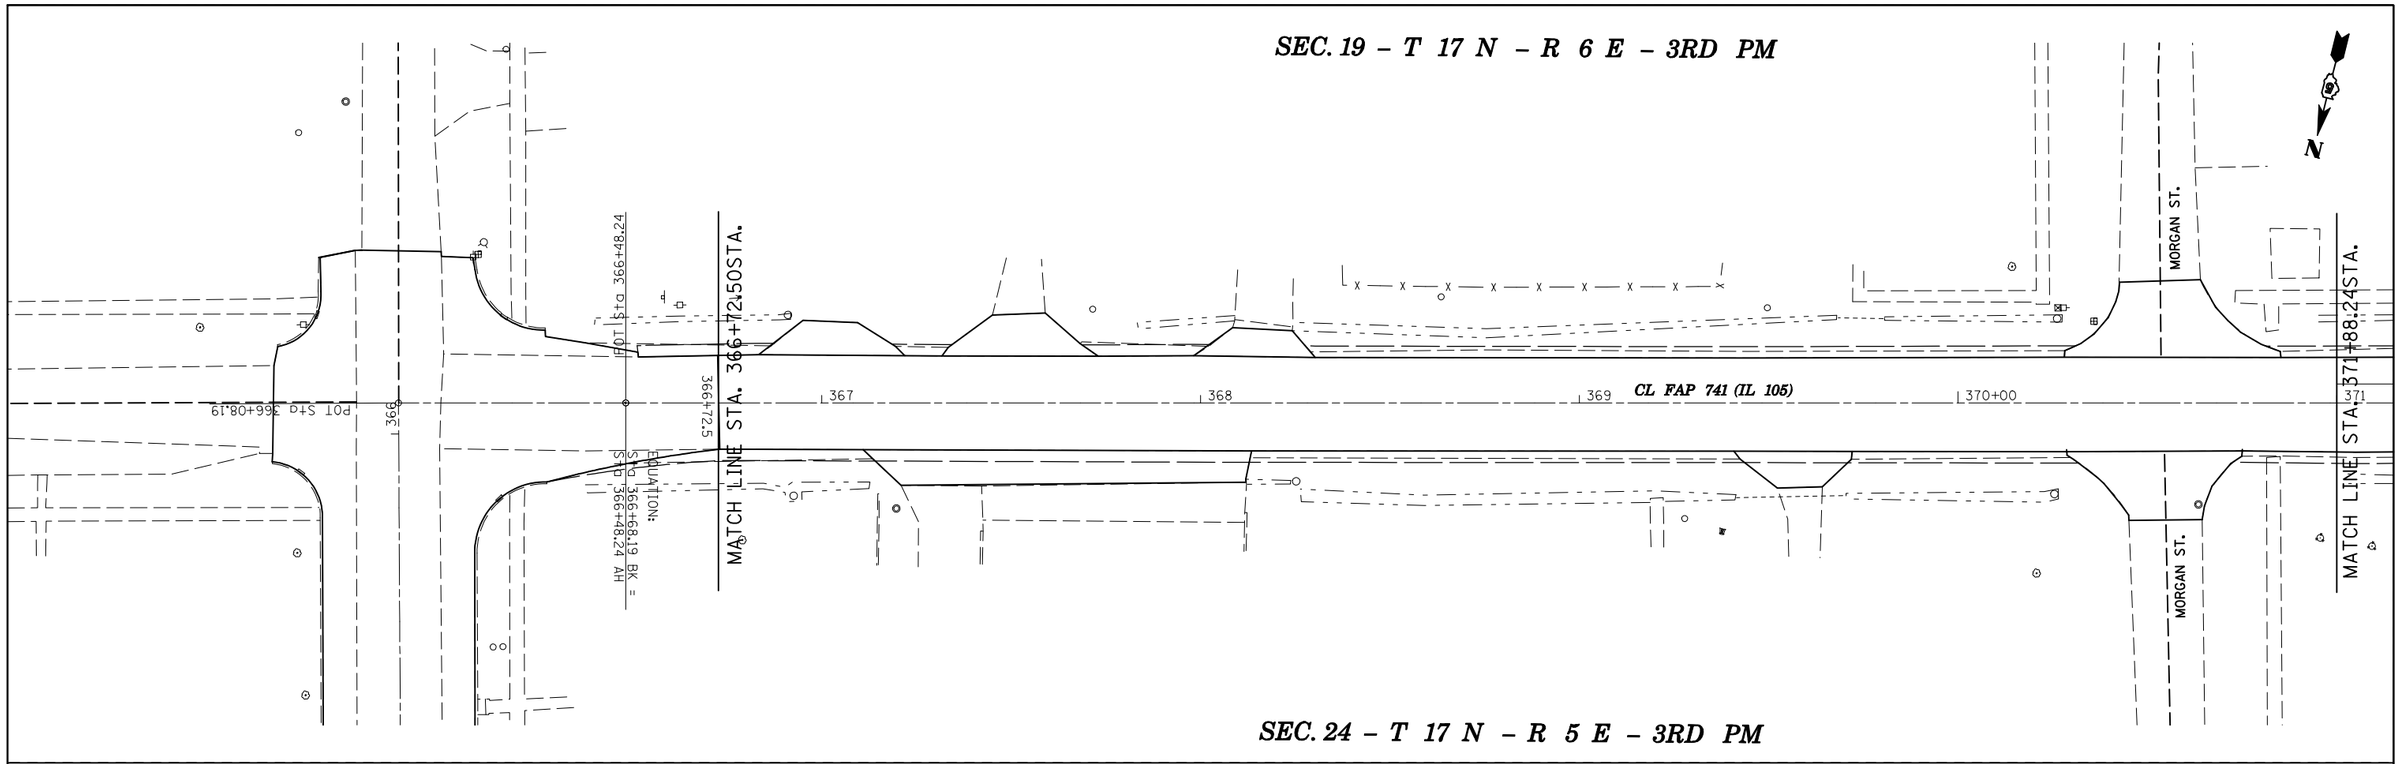

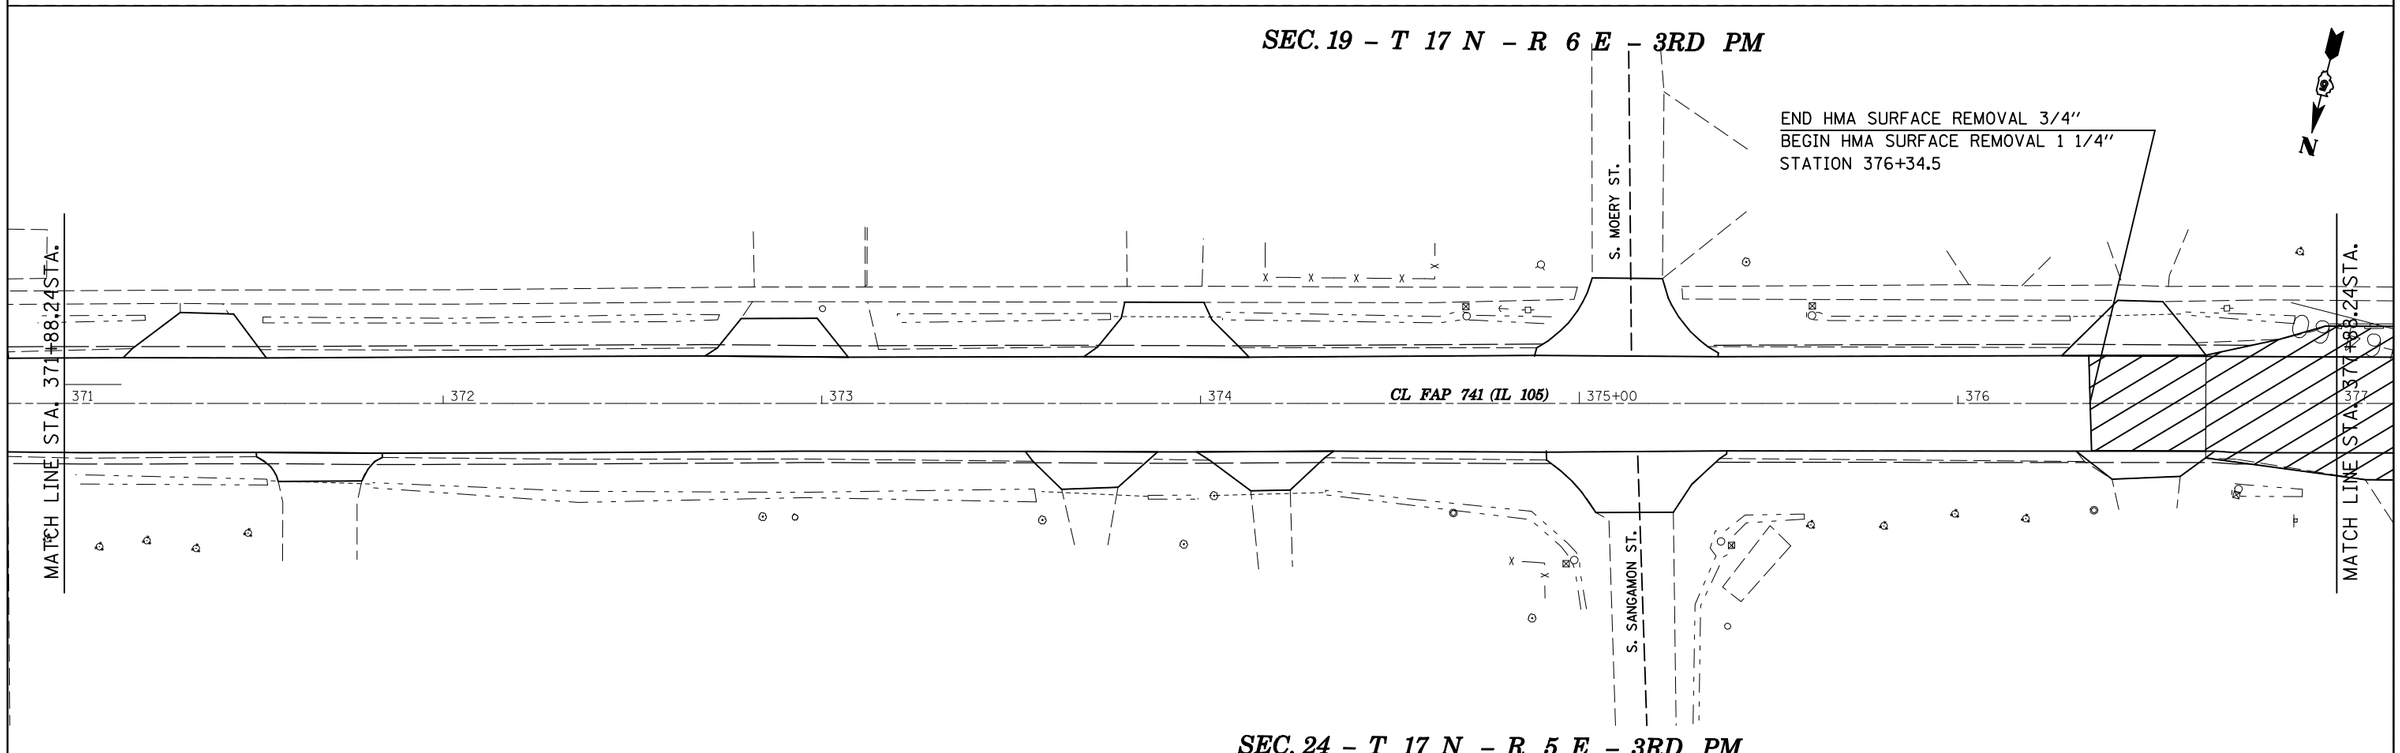

FILE NAME = c:\pw_work\pwidot\buckleslj\d0155680\D570273-sht-Plan_20.dgn	USER NAME = buckleslj	DESIGNED -	REVISED -	STATE OF ILLINOIS DEPARTMENT OF TRANSPORTATION	PLAN SHEETS	F.A.P. RTE.	SECTION	COUNTY	TOTAL SHEETS / SHEET NO.
	PLOT SCALE = 40.0000 ' / IN.	DRAWN -	REVISED -			741	(7S,8,28)RS-3	Platt	202 / 31
	PLOT DATE = 10/14/2010	CHECKED -	REVISED -					CONTRACT NO. 70273	
		DATE -	REVISED -		SCALE: SHEET NO. OF SHEETS STA. 366+72.5 TO STA. 377+88.24			ILLINOIS FED. AID PROJECT	