FINAL SURVEY	BY	DATE
SURVEYED		
PLOTTED		
TEMPLATE		
NOTE BOOK		
AREAS		
NO.	AREAS CHECKED	

ORIGINAL SURVEY	BY	DATE
SURVEYED		
PLOTTED		
TEMPLATE		
NOTE BOOK		
AREAS		
NO.	AREAS CHECKED	

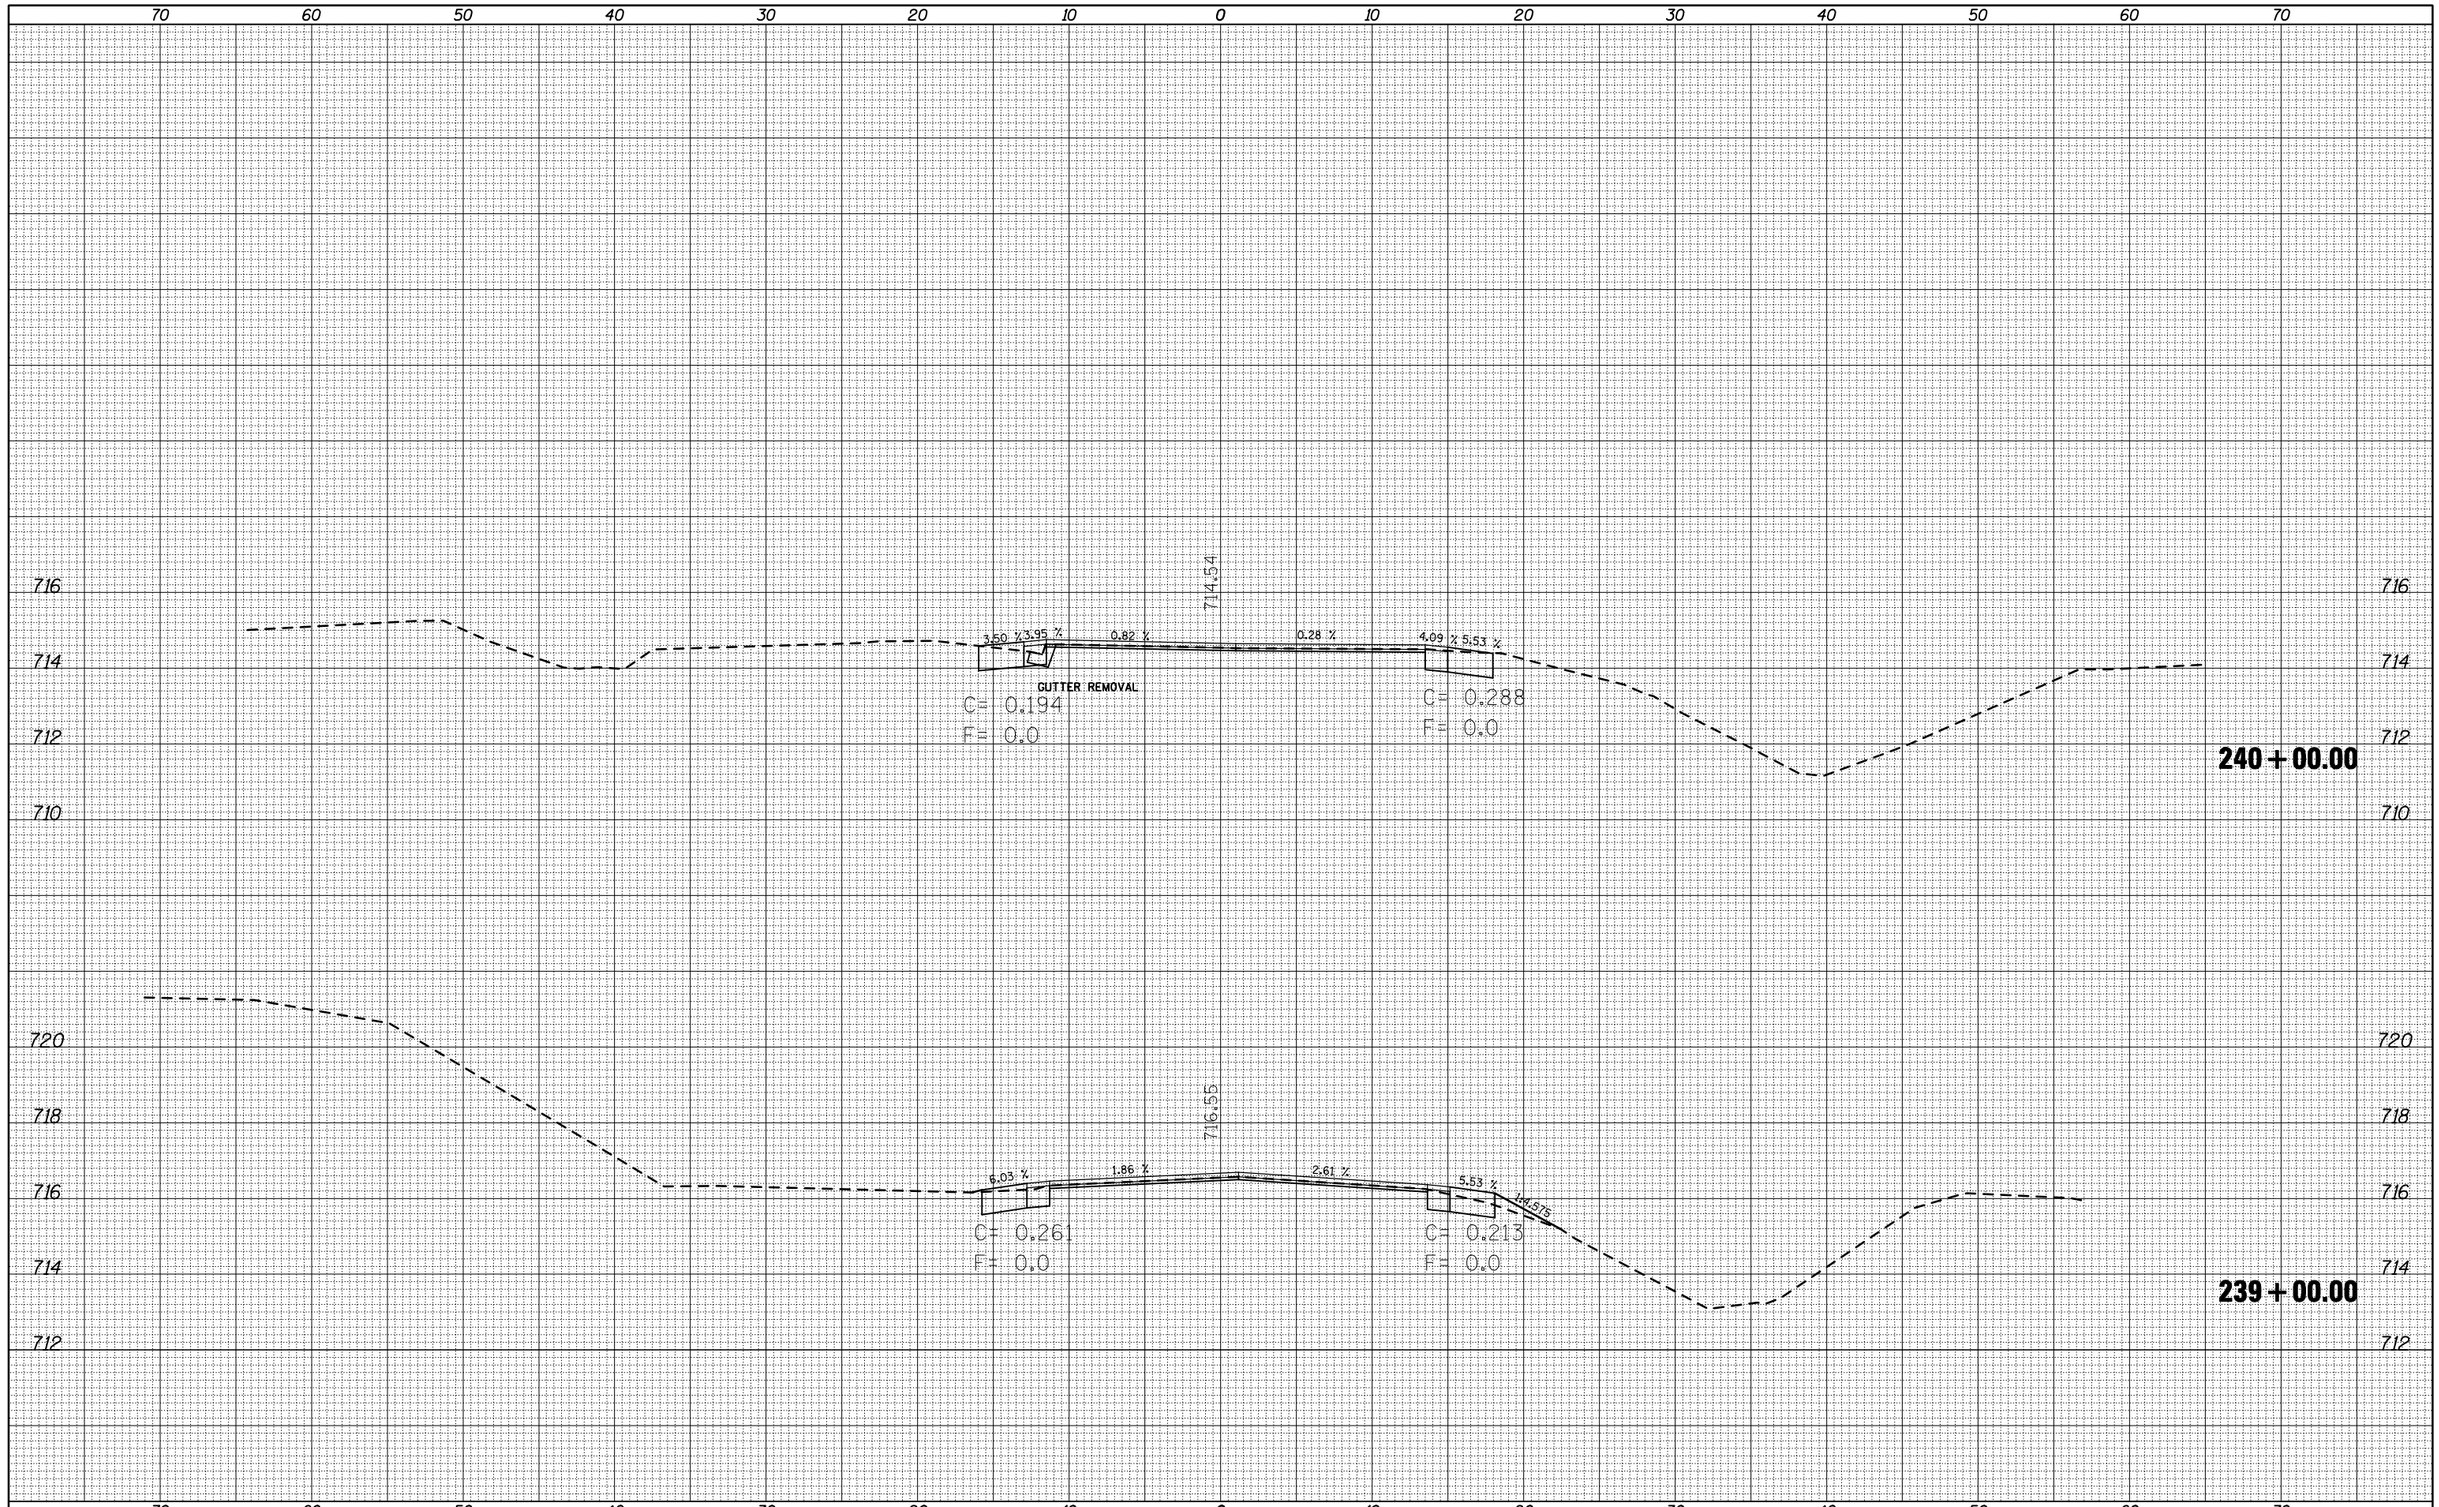

FILE NAME = c:\pw_work\pwidot\bucklesjj\d0155680\D570273-sht-XS-IL105.dgn	USER NAME = bucklesjj	DESIGNED -	REVISED -	STATE OF ILLINOIS DEPARTMENT OF TRANSPORTATION	CROSS SECTIONS			F.A.P. RTE.	SECTION	COUNTY	TOTAL SHEETS	SHEET NO.
	PLOT SCALE = 10.0000 ' / IN.	DRAWN -	REVISED -					741	(7S,8,28)RS-3	PIATT	202	148
	PLOT DATE = 10/15/2010	CHECKED -	REVISED -							CONTRACT NO. 70273		
		DATE -	REVISED -		SCALE:	SHEET NO. OF SHEETS	STA. 239+00.00 TO STA. 240+00.00		ILLINOIS FED. AID PROJECT			