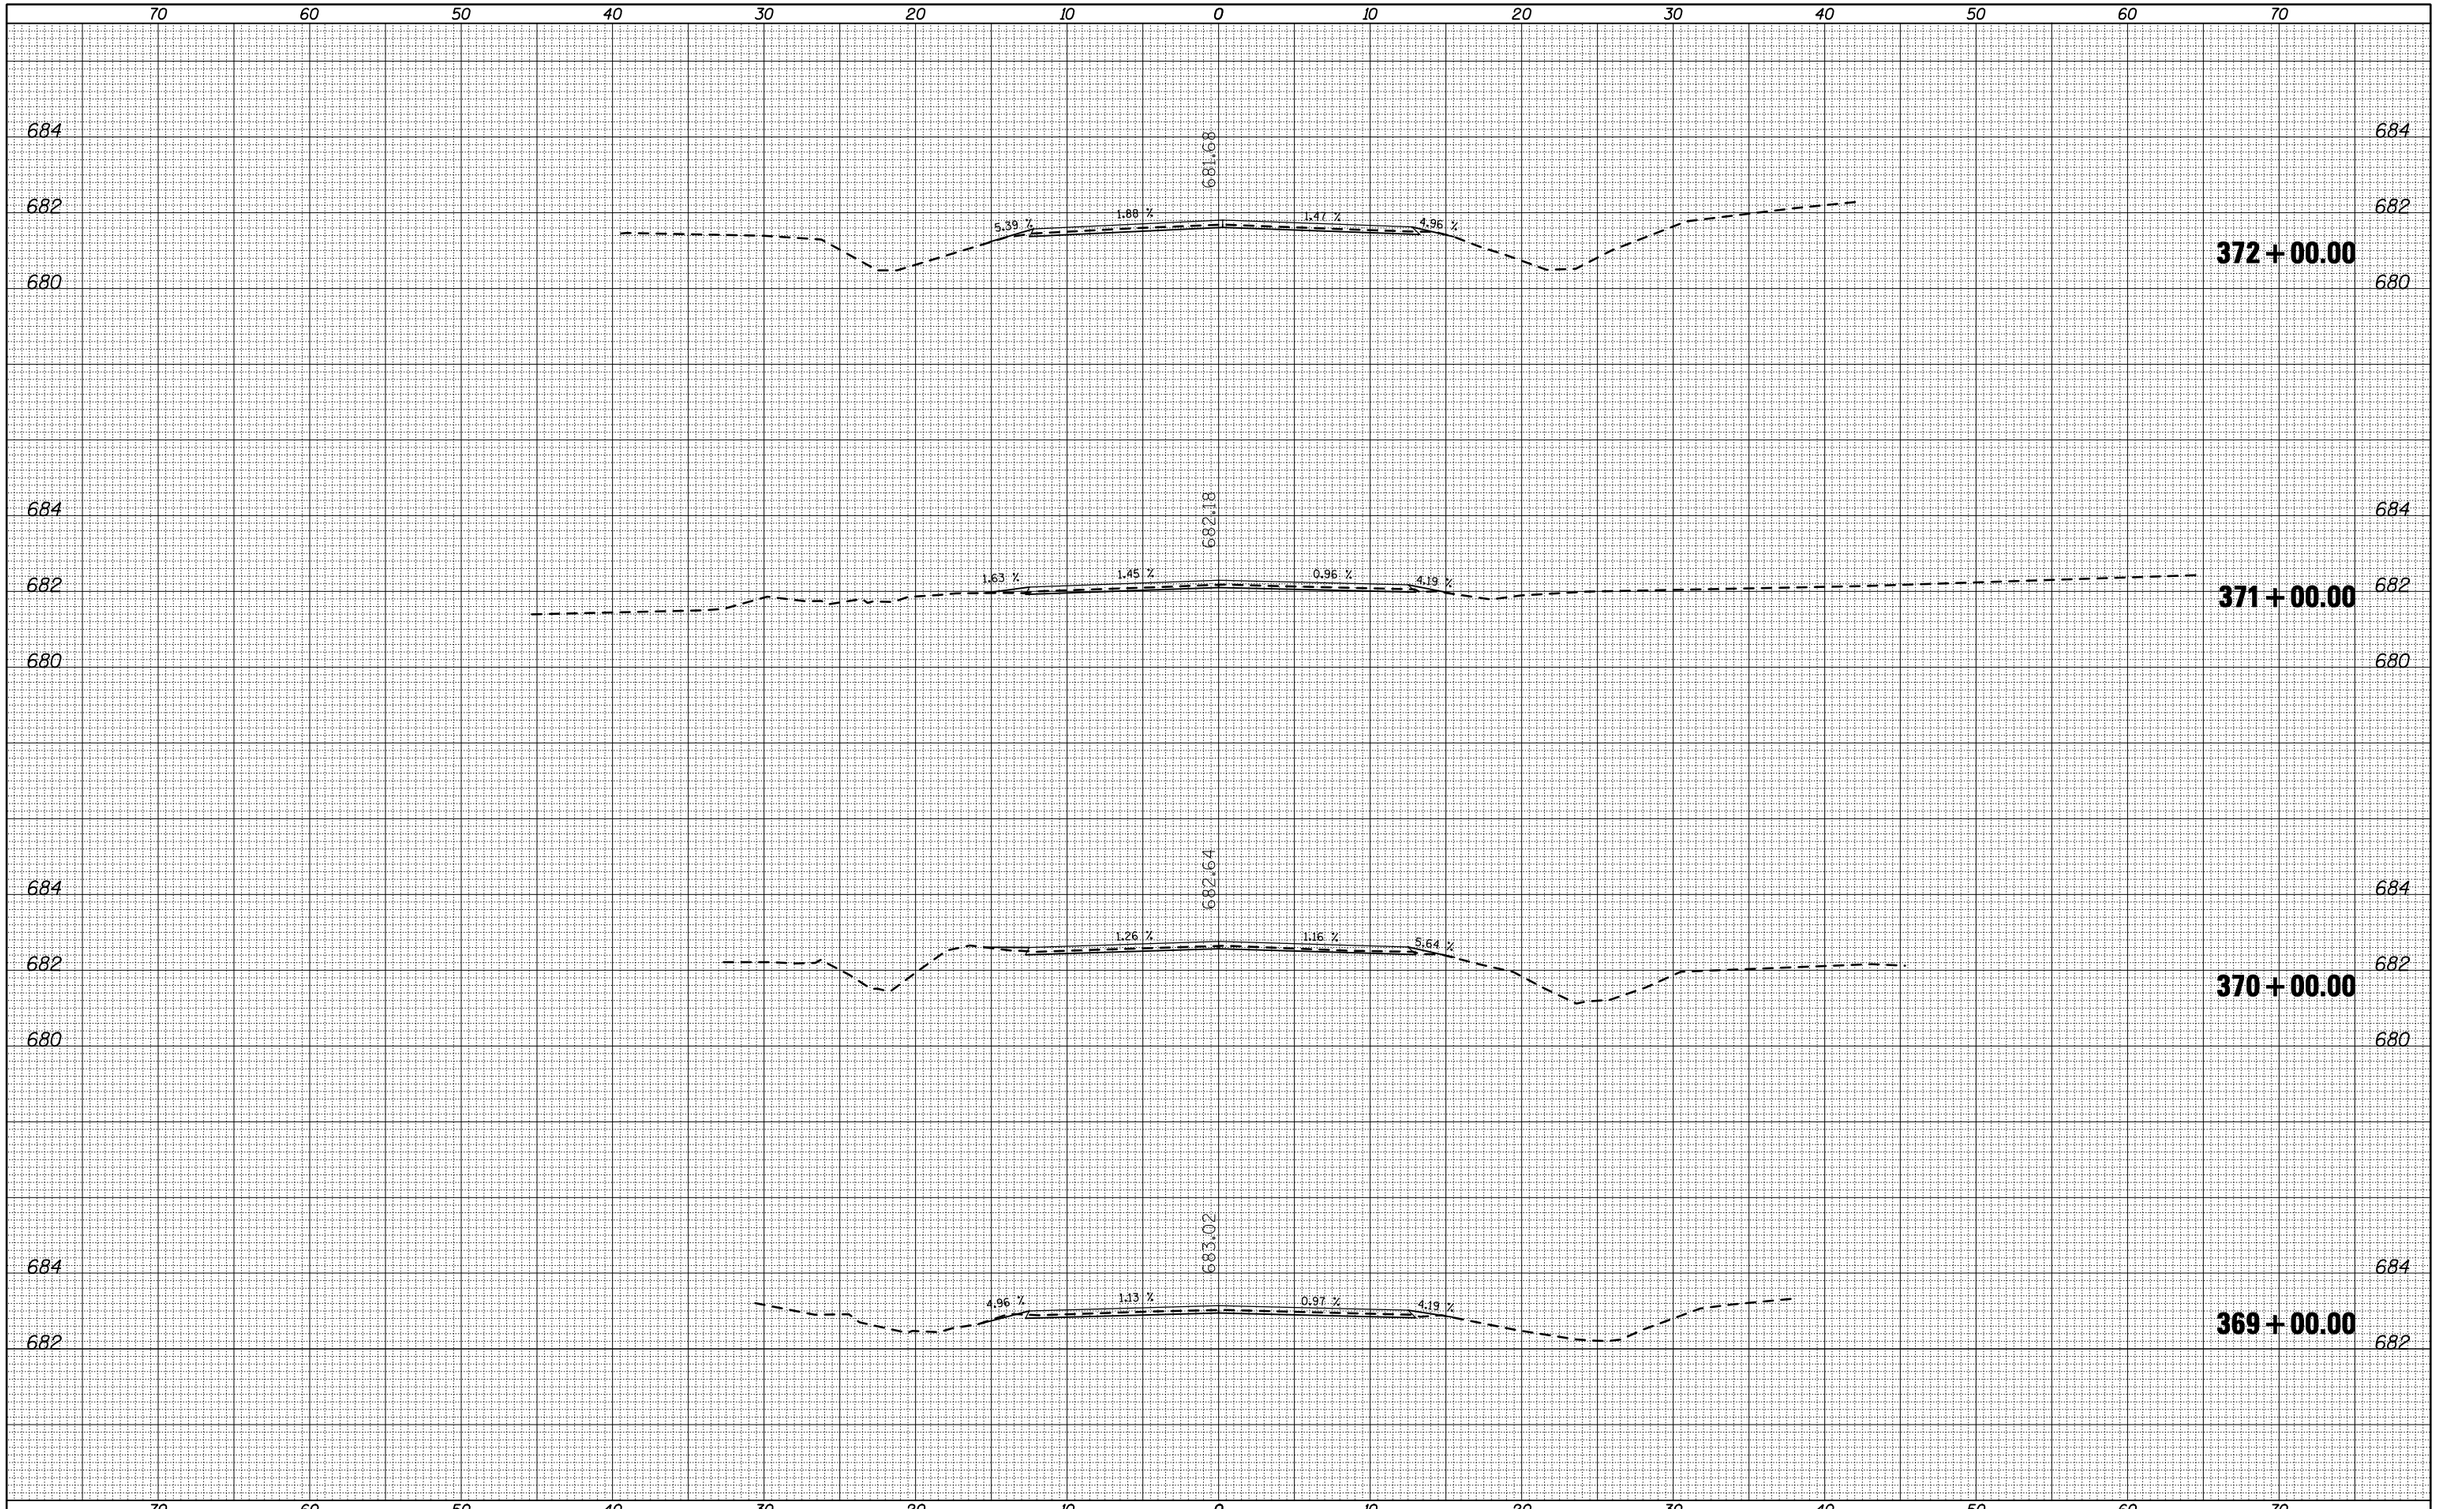

FINAL SURVEY

NO.	BY	DATE
NOTE BOOK		
AREAS CHECKED		

SURVEYED
PLOTTED
TEMPLATE
AREAS

ORIGINAL SURVEY

NO.	BY	DATE
NOTE BOOK		
AREAS CHECKED		

SURVEYED
PLOTTED
TEMPLATE
AREAS

FILE NAME = c:\pw_work\pwidot\buckleslj\d0155680\D570273-sht-XS-IL105.dgn	USER NAME = buckleslj	DESIGNED -	REVISED -
		DRAWN -	REVISED -
	PLOT SCALE = 10.0000 ' / IN.	CHECKED -	REVISED -
	PLOT DATE = 10/15/2010	DATE -	REVISED -

STATE OF ILLINOIS
DEPARTMENT OF TRANSPORTATION

CROSS SECTIONS

SCALE: | SHEET NO. OF SHEETS | STA. 369+00.00 TO STA. 372+00.00

F.A.P. RTE.	SECTION	COUNTY	TOTAL SHEETS	SHEET NO.
741	(7S,8,28)RS-3	PIATT	202	198
		CONTRACT NO. 70273		
	ILLINOIS	FED. AID PROJECT		