DETAIL OF POROUS GRANULAR EMBANKMENT AT PROPOSED S.N. 074–2006 @ STA. 352 + 50.00

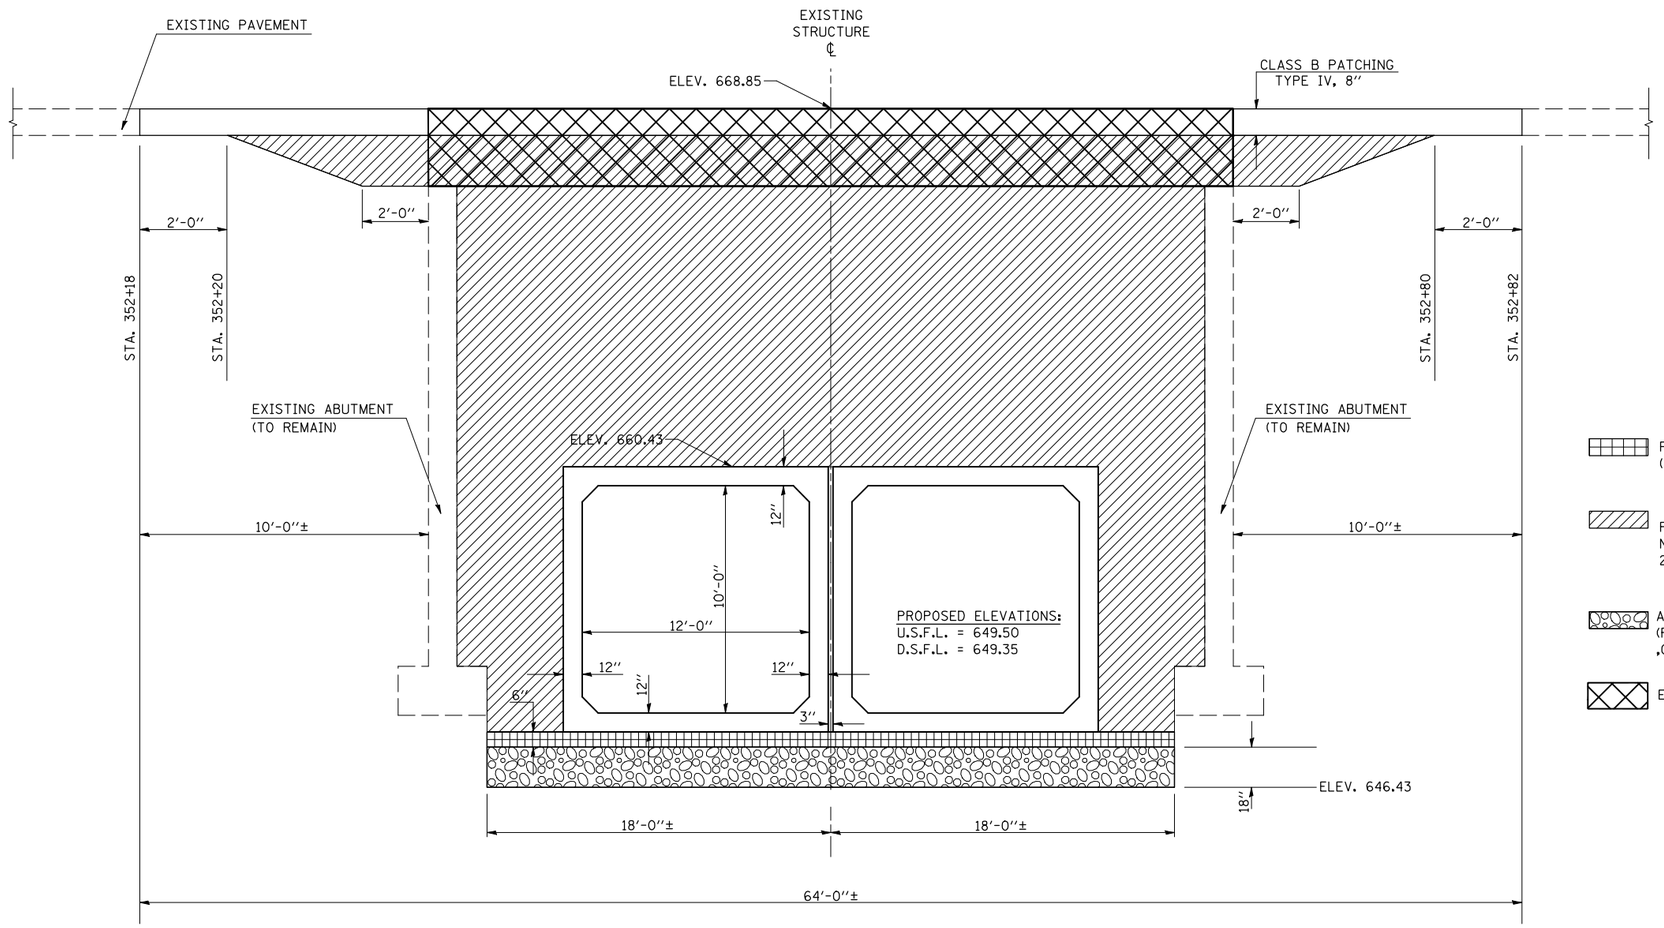

POROUS GRANULAR MATERIAL - CA 7 (6″)
(INCLUDED IN PAY ITEM FOR PRECAST BOX CULVERT)

PAY LIMITS OF POROUS GRANULAR EMBANKMENT - CA 6
NOTE: POROUS GRANULAR BACKFILL SHALL EXTEND
20′-0″ EACH SIDE OF CENTERLINE

ADDITIONAL UNDERCUT(18″)
(PAID FOR AS STONE RIPRAP
,CLASS A1)

EXISTING STRUCTURE REMOVAL

ILLINOIS DEPARTMENT OF TRANSPORTATION
DETAILS
PROPOSED S.N. 074-2006
F.A.S. 1531
SECTION (10B-1 & 11B-1)
PIATT COUNTY

FILE NAME = c:\pw_work\pwidot\coombessf\d0135397\70458-sht.details.dgn	USER NAME = coombessf	DESIGNED -	REVISED
		DRAWN - SFC	REVISED -
	PLOT SCALE = 40.0000 ' / IN.	CHECKED -	REVISED -
	PLOT DATE = 10/20/2010	DATE - 7/06/10	REVISED -

STATE OF ILLINOIS
DEPARTMENT OF TRANSPORTATION

POROUS GRANULAR EMBANKMENT DETAIL

SCALE: | SHEET NO. OF SHEETS | STA. | TO STA.

F.A.S. RTE.	SECTION	COUNTY	TOTAL SHEETS	SHEET NO.
1531	10B-1 & 11B-1	PIATT	88	36
		CONTRACT NO. 70458		
FED. ROAD DIST. NO.	ILLINOIS	FED. AID PROJECT		