THIS DETAIL IS INCLUDED FOR INFORMATION ONLY

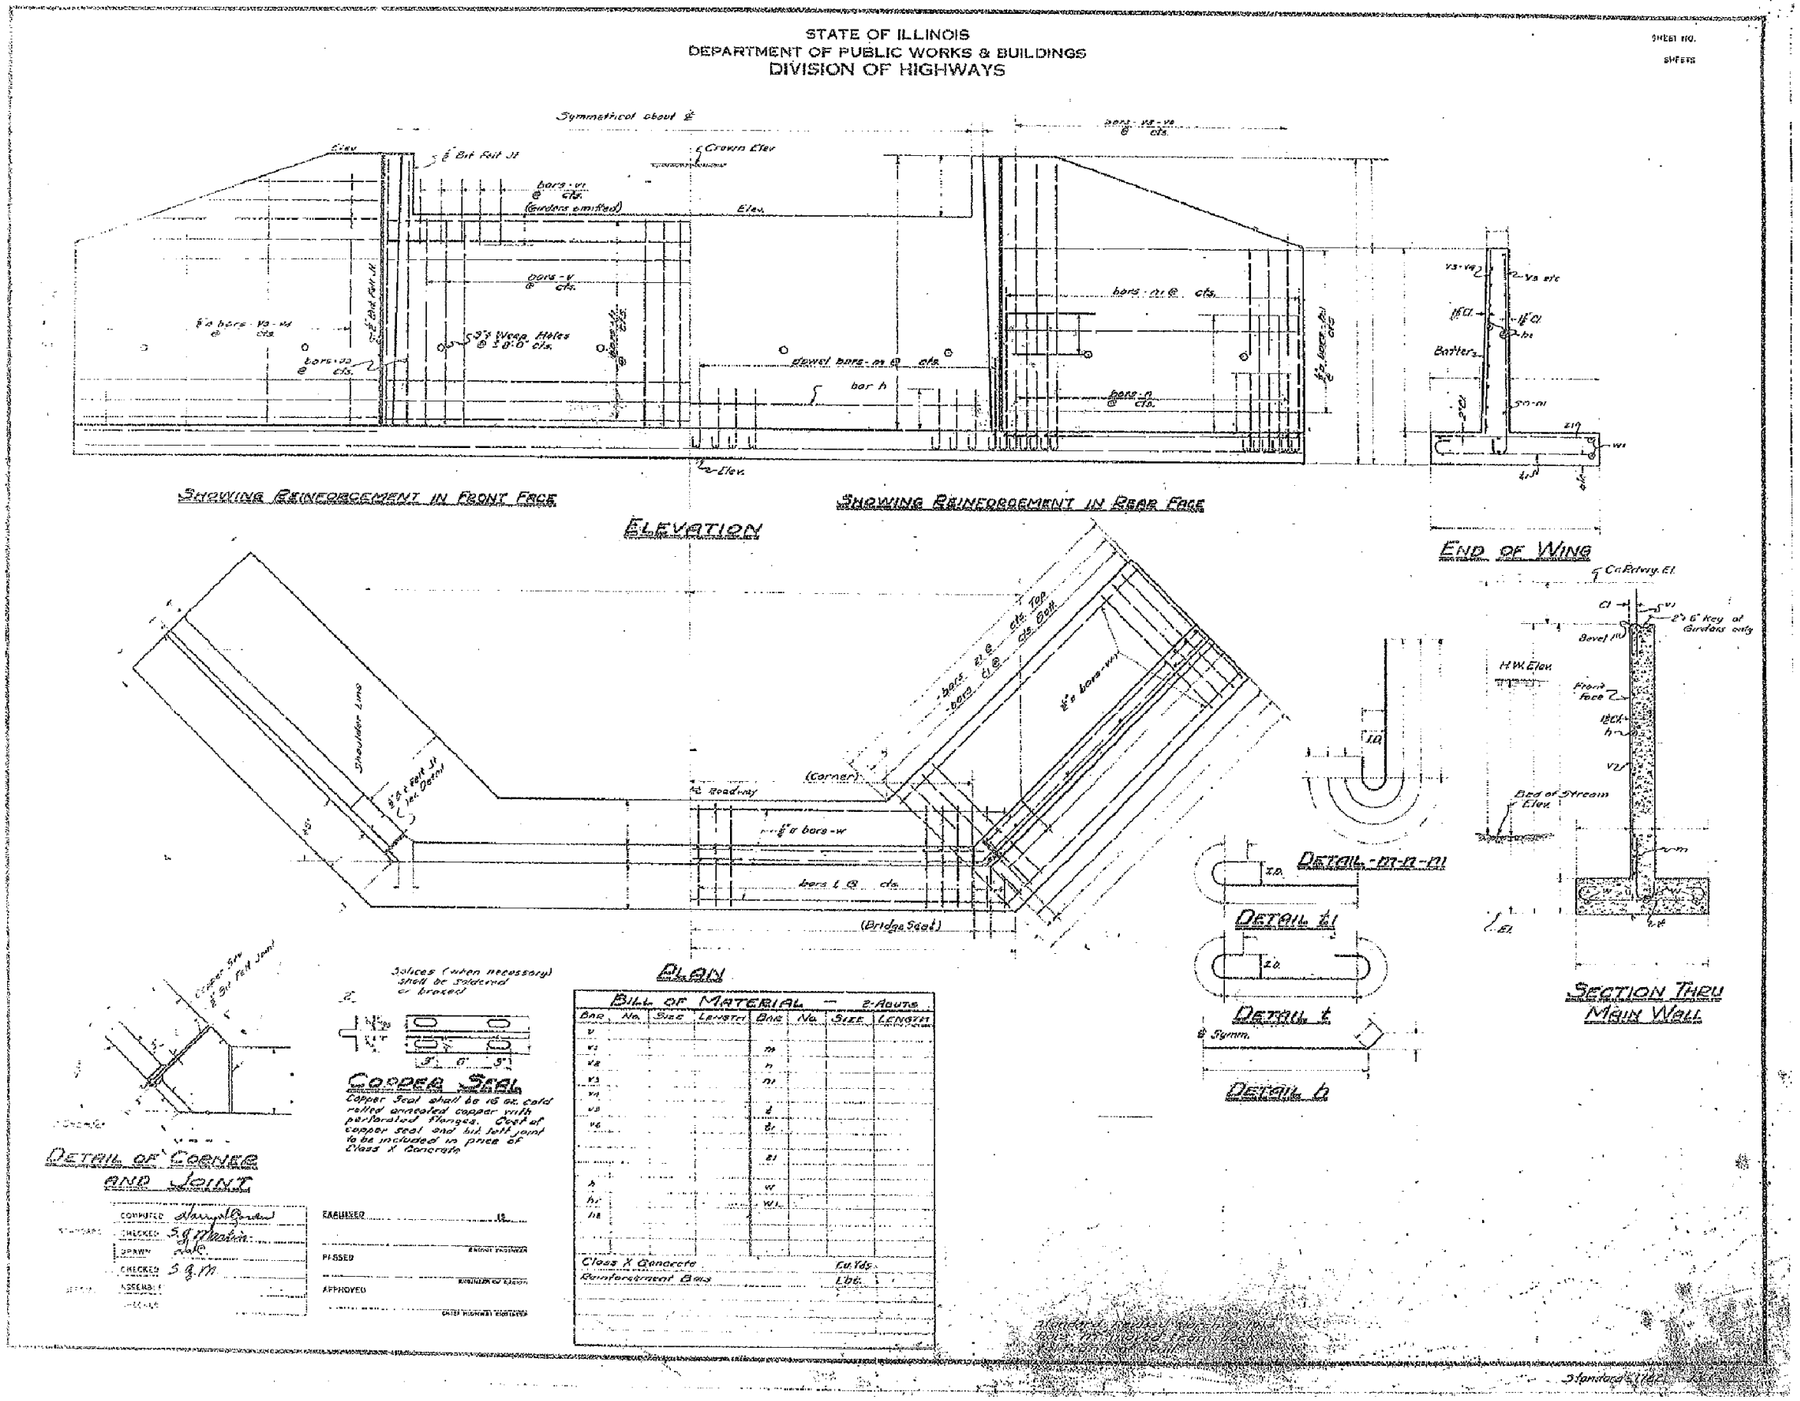

FILE NAME = c:\pw_work\pwidot\coombessf\d0135397\70458-sht.details.dgn	USER NAME = coombessf	DESIGNED -	REVISED	STATE OF ILLINOIS DEPARTMENT OF TRANSPORTATION	EXISTING STUCTURE 074-0017 DETAILS	F.A.S. RTE. 1531	SECTION 10B-1 & 11B-1	COUNTY PIATT	TOTAL SHEETS 88	SHEET NO. 42
	PLOT SCALE = 40.0000 ' / IN.	DRAWN - SFC	REVISED -					CONTRACT NO. 70458		
	PLOT DATE = 10/20/2010	CHECKED -	REVISED -		SCALE: SHEET NO. OF SHEETS STA. TO STA.	FED. ROAD DIST. NO.	ILLINOIS	FED. AID PROJECT		
		DATE - 7/14/10	REVISED -							