F.A.P. RTE.	SECTION	COUNTY	TOTAL SHEETS	SHEET NO.
704	(1)N & TS-1	McLEAN	497	65
STA. N/A		TO STA. N/A		
FED. ROAD DIST. NO.		ILLINOIS	FED. AID PROJECT	

CONTRACT NO. 70514

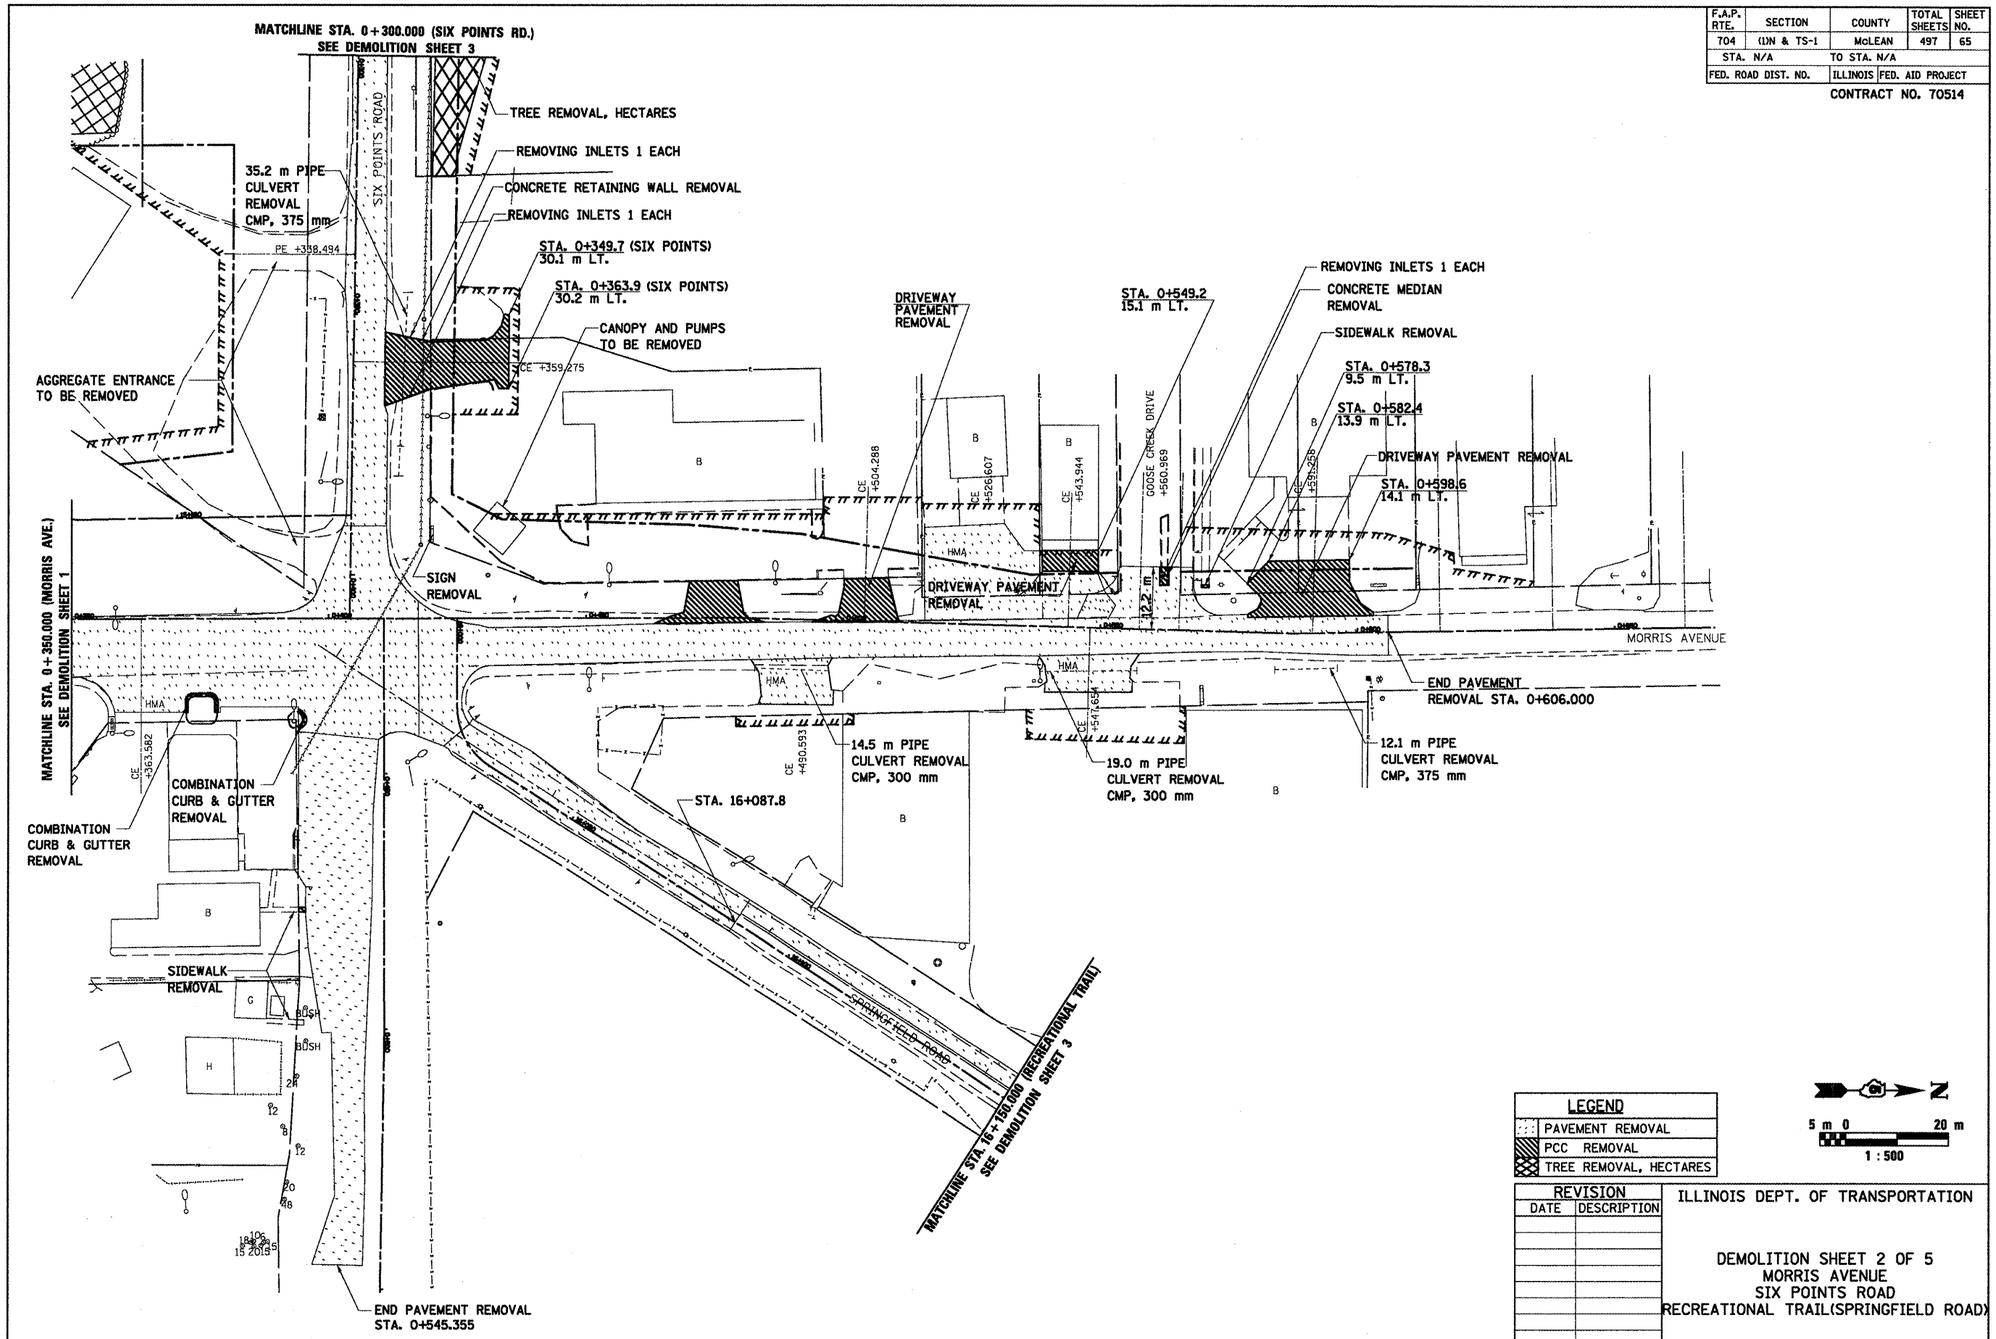

LEGEND	
	PAVEMENT REMOVAL
	PCC REMOVAL
	TREE REMOVAL, HECTARES

N

5 m 0 20 m

1 : 500

REVISION	
DATE	DESCRIPTION

ILLINOIS DEPT. OF TRANSPORTATION

DEMOLITION SHEET 2 OF 5
MORRIS AVENUE
SIX POINTS ROAD
RECREATIONAL TRAIL(SPRINGFIELD ROAD)

DRAWN BY SAM

DATE 05-27-09 CHECKED BY PMH

DEMOLITION SHEET 2 OF 5