F.A.P. RT.E.	SECTION	COUNTY	TOTAL SHEETS	SHEET NO.
704	(1)N & TS-1	McLEAN	191	86
STA. 20+250.000	TO STA. 20+425.000			
FED. ROAD DIST. NO.	ILLINOIS	FED. AID PROJECT		

CONTRACT NO. 70514

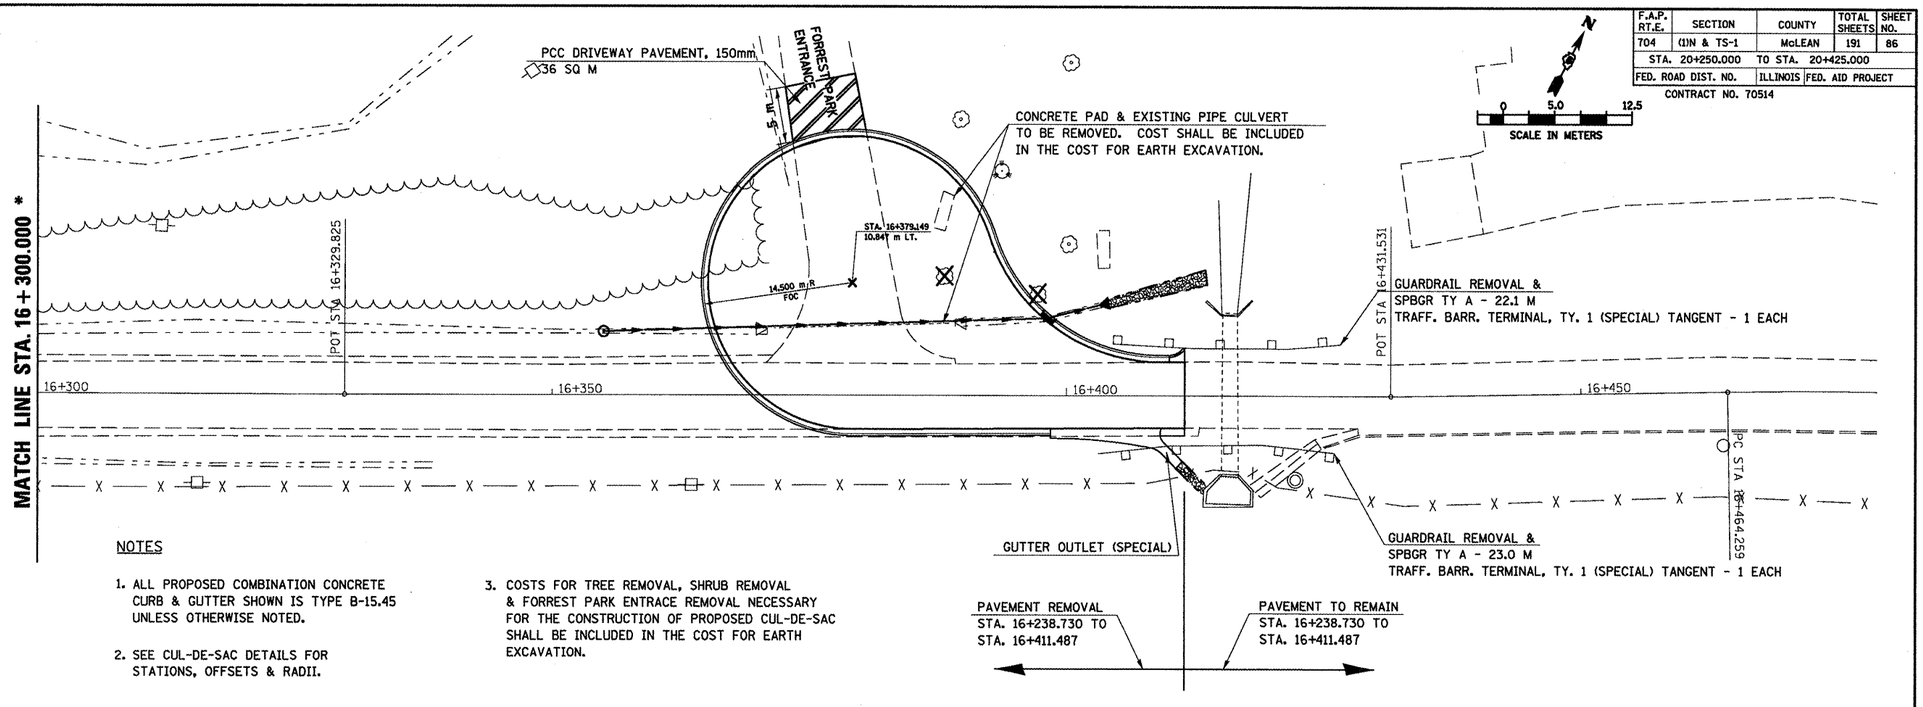

NOTES

1. ALL PROPOSED COMBINATION CONCRETE CURB & GUTTER SHOWN IS TYPE B-15.45 UNLESS OTHERWISE NOTED.
2. SEE CUL-DE-SAC DETAILS FOR STATIONS, OFFSETS & RADII.
3. COSTS FOR TREE REMOVAL, SHRUB REMOVAL & FORREST PARK ENTRACE REMOVAL NECESSARY FOR THE CONSTRUCTION OF PROPOSED CUL-DE-SAC SHALL BE INCLUDED IN THE COST FOR EARTH EXCAVATION.

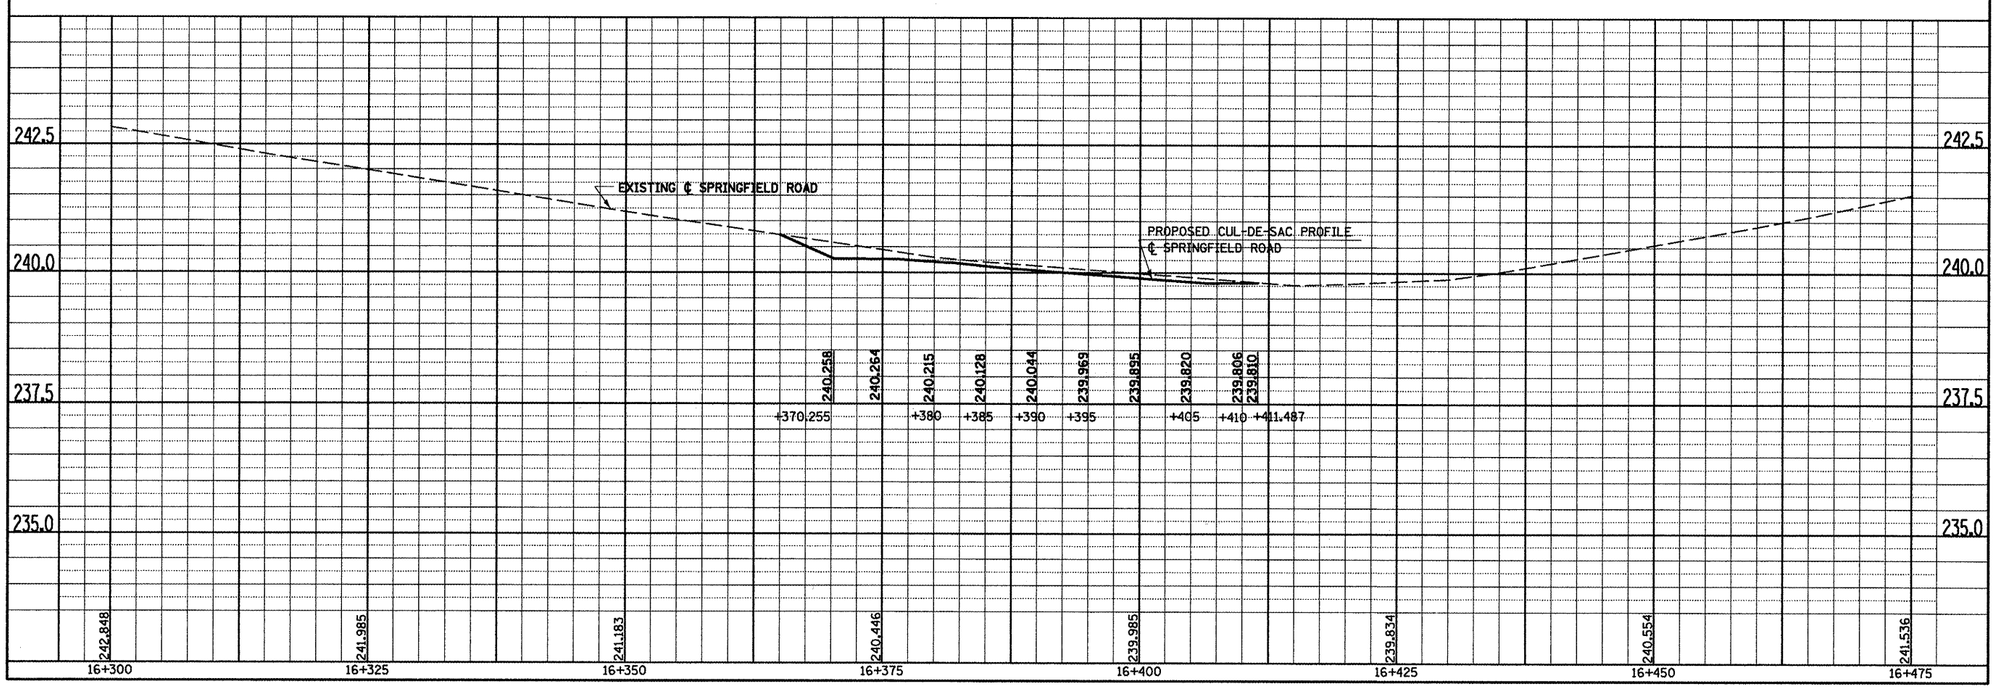

SPRINGFIELD ROAD, PLAN AND PROFILE , STA. 16+300.000 TO STA. 16+475.000

FINAL SURVEY		BY	DATE
NOTE BOOK	SURVEYED		
	PLOTTED		
	TEMPLATE		
NO.	AREAS		
	AREAS CHECKED		

ORIGINAL SURVEY		BY	DATE
NOTE BOOK	SURVEYED		
	PLOTTED		
	TEMPLATE		
NO.	AREAS		
	AREAS CHECKED		