F.A.P. RTE.	SECTION	COUNTY	TOTAL SHEETS	SHEET NO.
704	(1)N & TS-1	McLEAN	497	87
STA. 6+989.437	TO STA. 7+173.011			
FED. ROAD DIST. NO.	ILLINOIS	FED. AID PROJECT		

CONTRACT NO. 70514

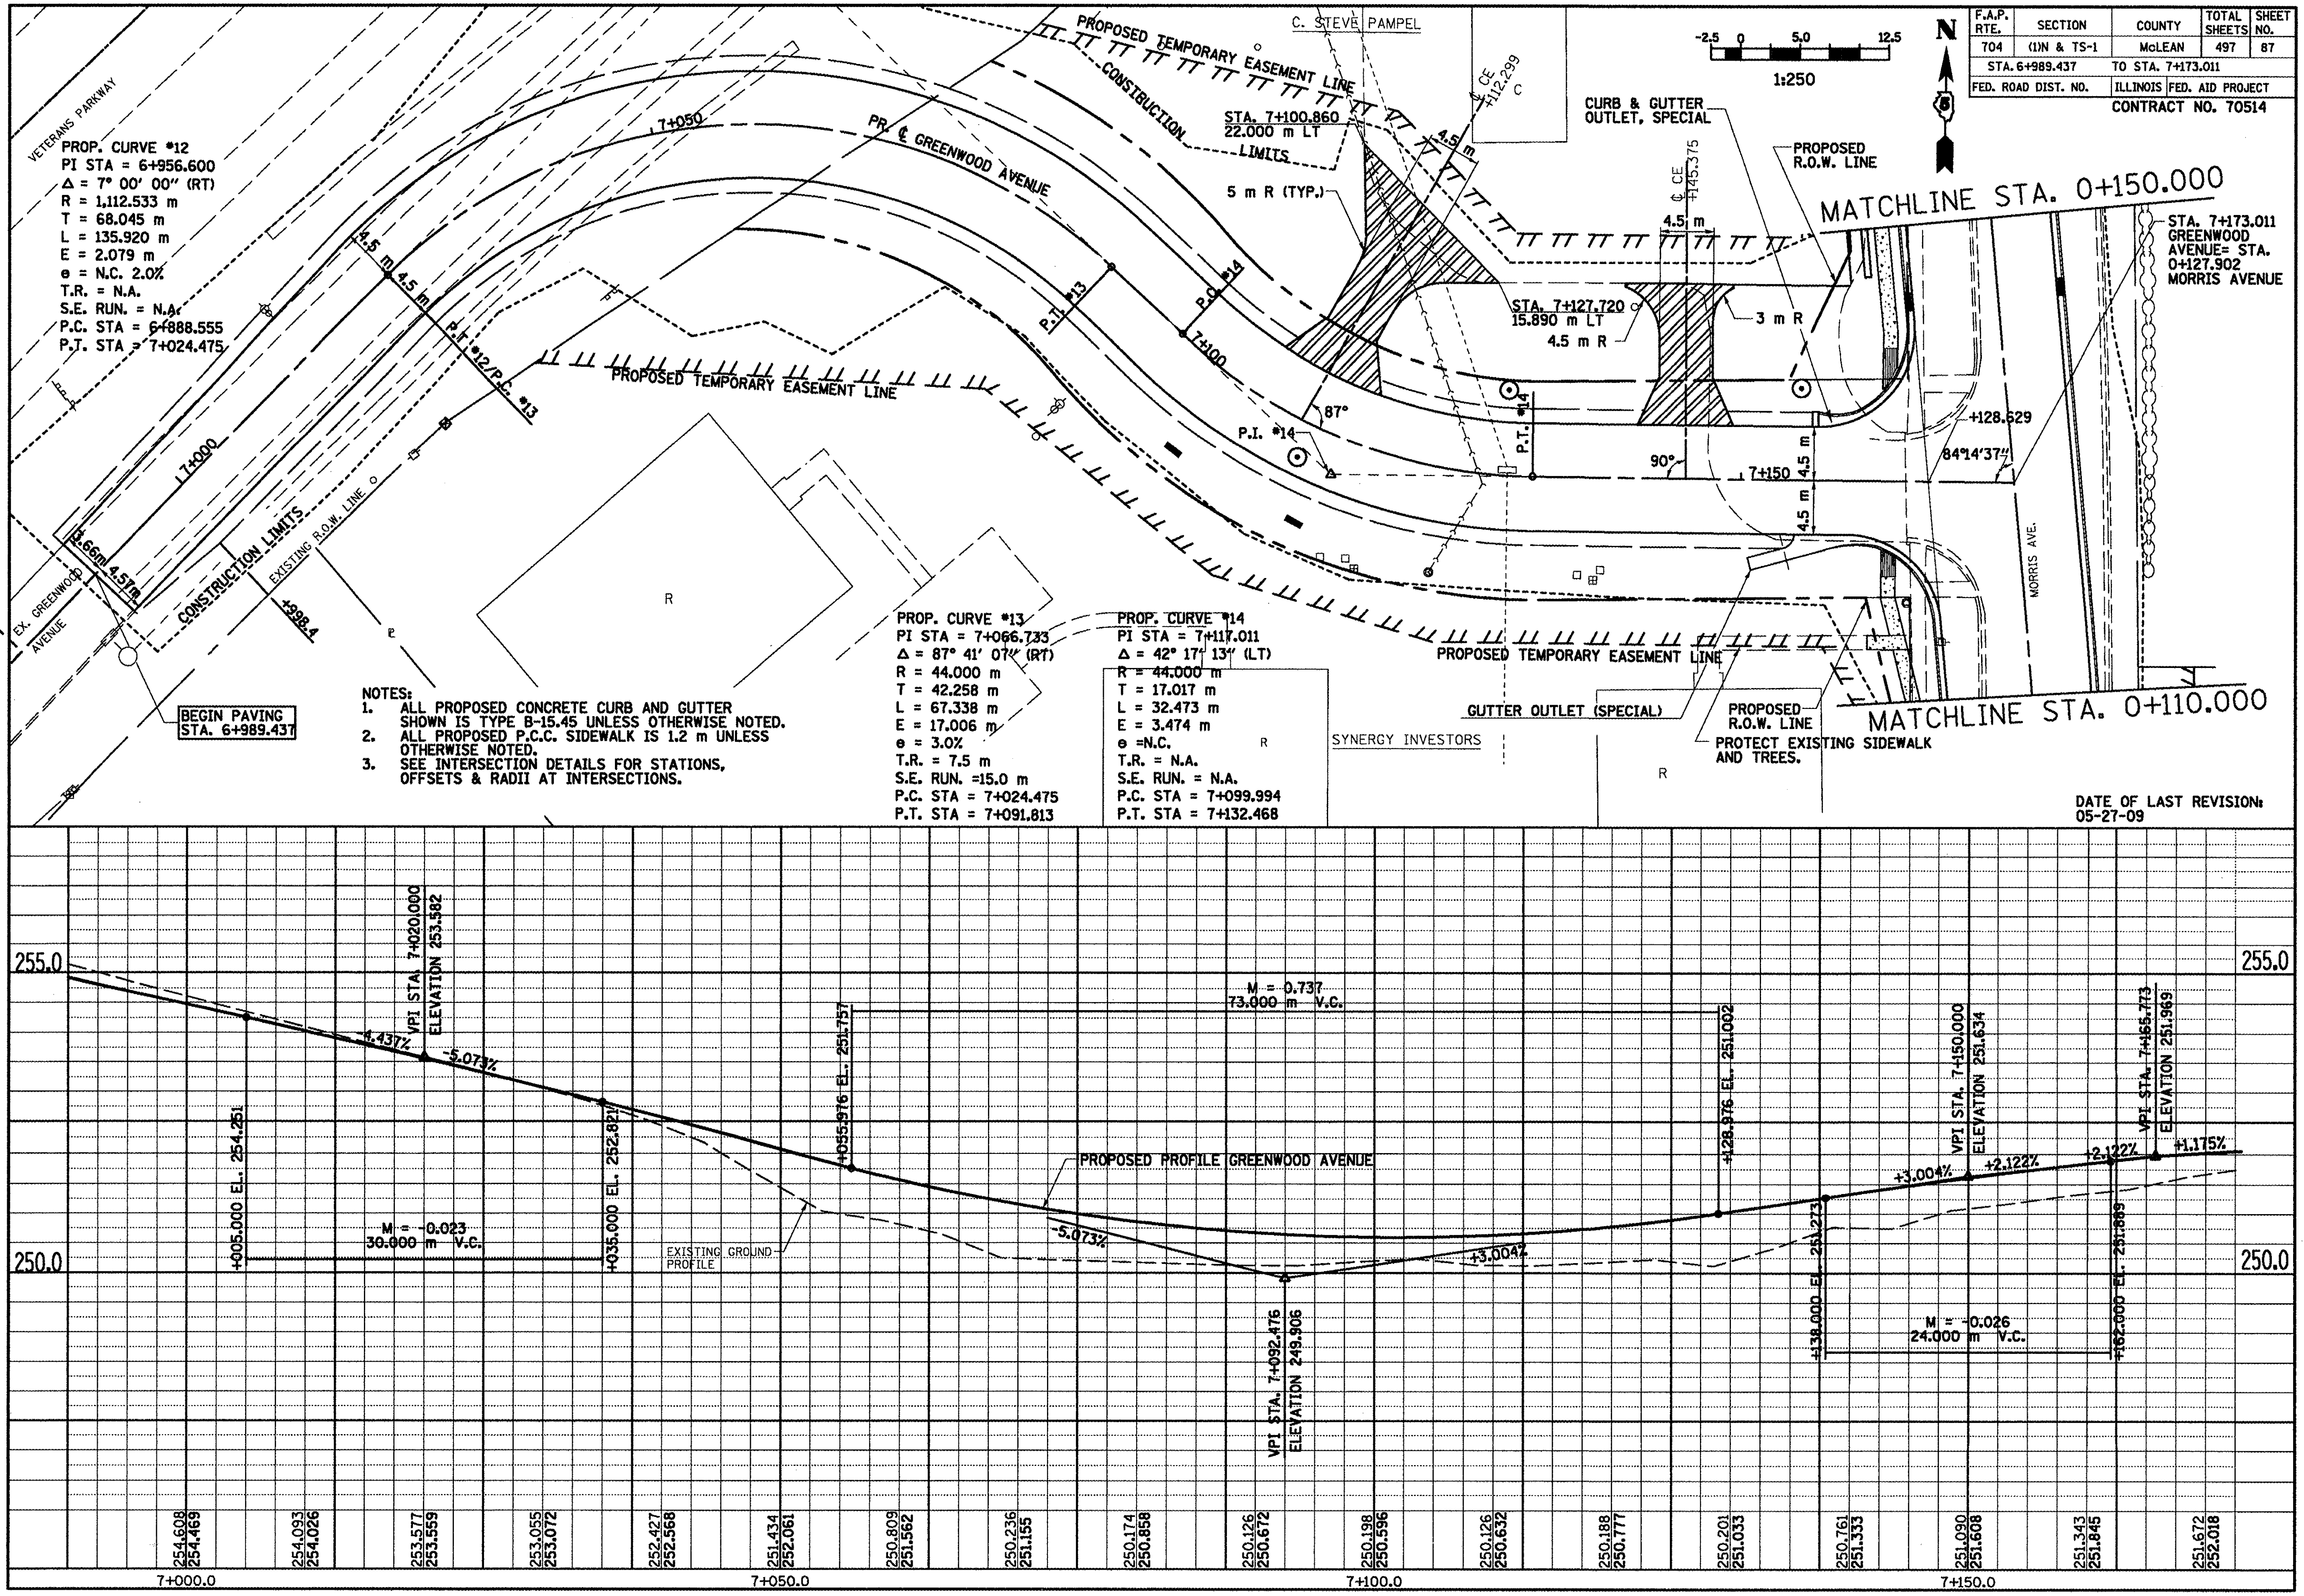

GREENWOOD AVENUE, PLAN & PROFILE, STA. 6+989.437 TO STA. 7+173.011