F.A.P. RT.E.	SECTION	COUNTY	TOTAL SHEETS	SHEET NO.
704	(1)N & TS-1	McLEAN	497	91
STA. 10+450.000		TO STA. 10+600.000		
FED. ROAD DIST. NO.		ILLINOIS	FED. AID PROJECT	

CONTRACT NO. 70514

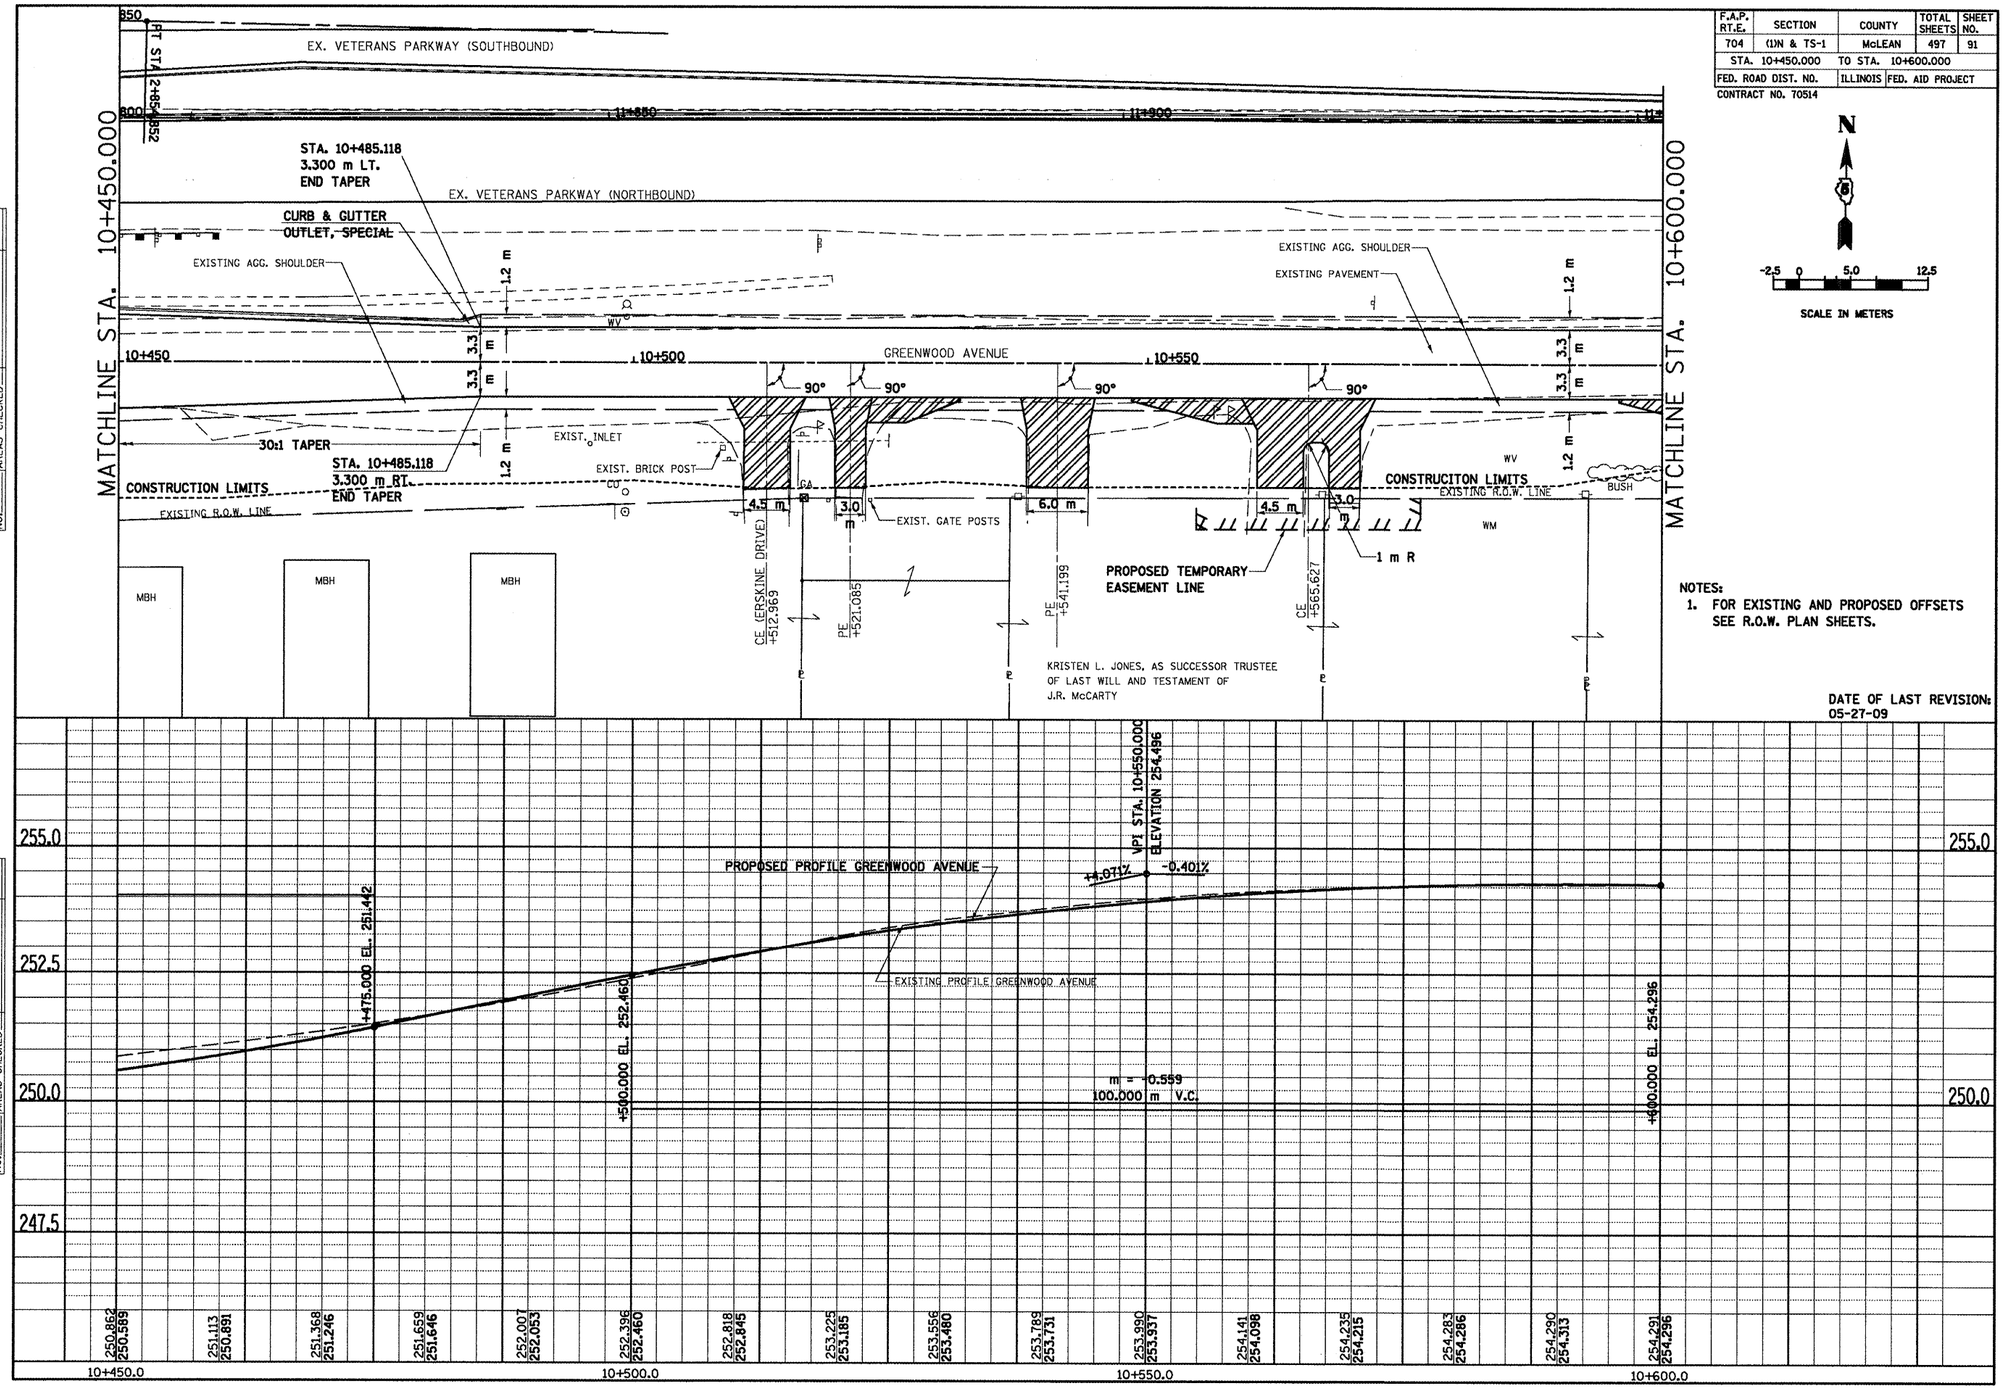

NOTES:
1. FOR EXISTING AND PROPOSED OFFSETS SEE R.O.W. PLAN SHEETS.

DATE OF LAST REVISION:
05-27-09

FINAL SURVEY NOTE BOOK
BY | DATE
SURVEYED
PLOTTED
TEMPLATE
AREAS
AREAS CHECKED
NO.

ORIGINAL SURVEY NOTE BOOK
BY | DATE
SURVEYED
PLOTTED
TEMPLATE
AREAS
AREAS CHECKED
NO.

GREENWOOD AVENUE, PLAN & PROFILE, STA. 10+450.000 TO STA. 10+600.000