F.A.P. RTE.	SECTION	COUNTY	TOTAL SHEETS	SHEET NO.
704	(1)N & TS-1	McLEAN	497	115
STA. 2+750.000		TO STA. 3+060.000		
FED. ROAD DIST. NO.		ILLINOIS	FED. AID PROJECT	

CONTRACT NO. 70514

STAGE 2

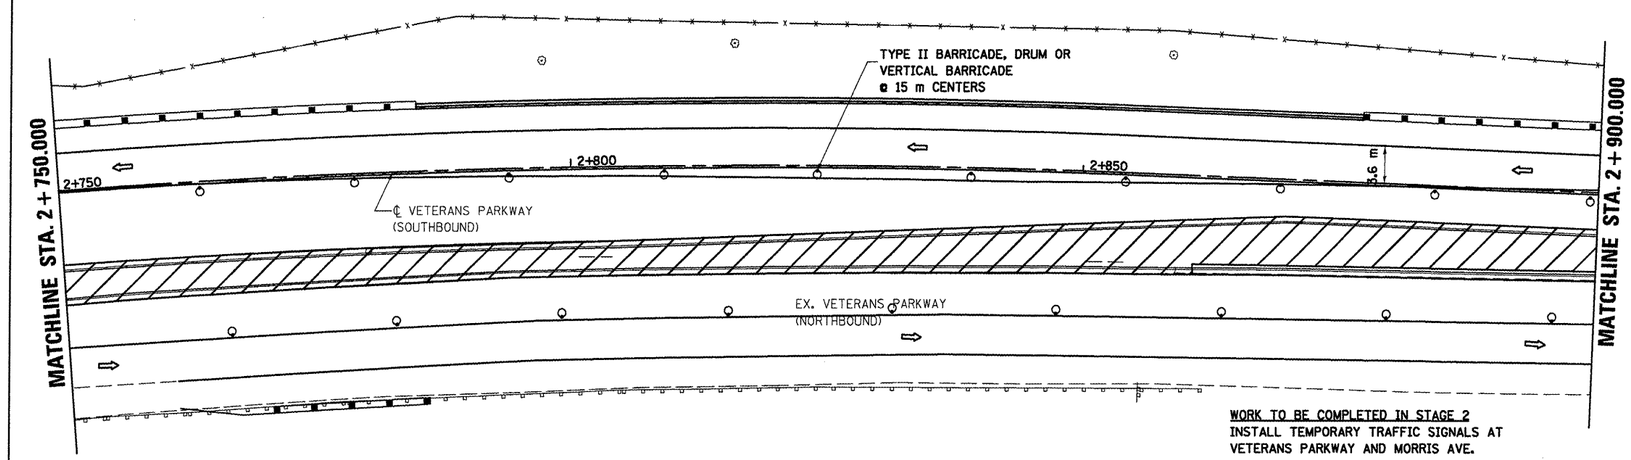

WORK TO BE COMPLETED IN STAGE 2
INSTALL TEMPORARY TRAFFIC SIGNALS AT VETERANS PARKWAY AND MORRIS AVE.

CONSTRUCT PAVEMENT WIDENING AND SHOULDER WORK IN MEDIAN AREA OF VETERANS PARKWAY AFTER CONSTRUCTION OF STAGE 2 OF MORRIS AVE. NORTH OF VETERANS PARKWAY..

N

-2.5 0 5.0 12.5

1:250

LEGEND

- SIGN
- DRUM, BARRICADE OR VERTICAL BARRICADE WITH STEADY BURNING LIGHT
- WORK AREA
- TEMPORARY PAVEMENT
- DIRECTION OF TRAFFIC

GENERAL STAGING NOTES
MAINTAIN ACCESS TO ALL ADJACENT PROPERTIES THROUGHOUT THE DURATION OF THE PROJECT.

PLACE TYPE III BARRICADES IN ACCORDANCE WITH STANDARD 702001.

STAGE 2

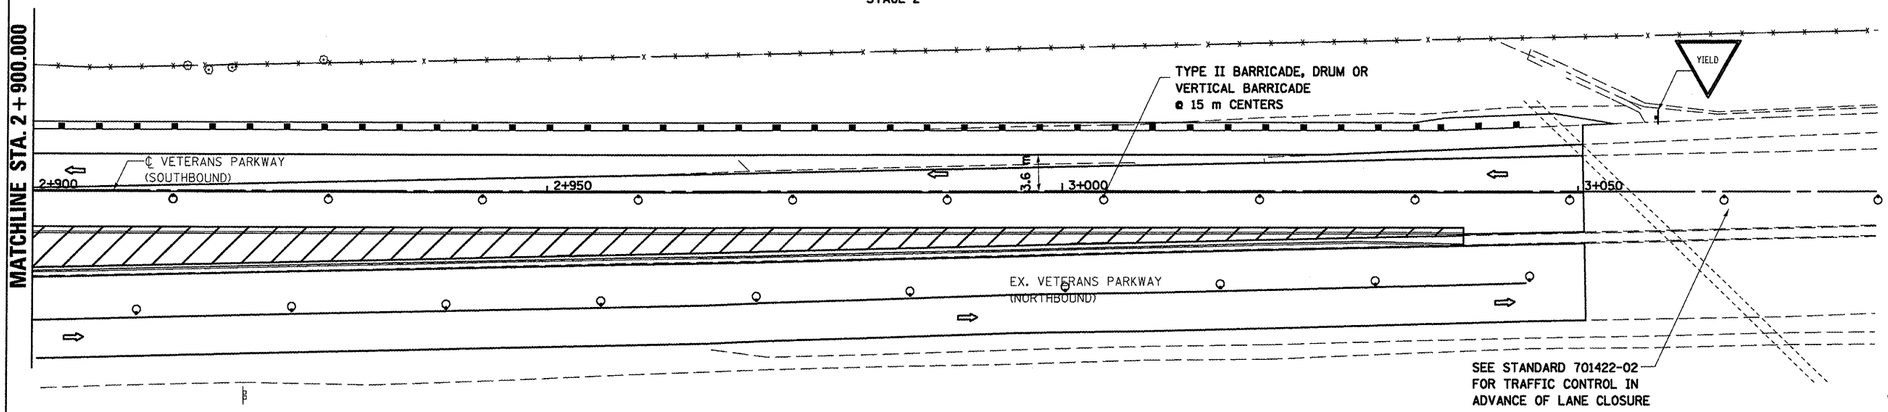

N

-2.5 0 5.0 12.5

1:250

LEGEND

- SIGN
- DRUM, BARRICADE OR VERTICAL BARRICADE WITH STEADY BURNING LIGHT
- WORK AREA
- TEMPORARY PAVEMENT
- DIRECTION OF TRAFFIC

REVISIONS	
NAME	DATE

ILLINOIS DEPARTMENT OF TRANSPORTATION

STAGING PLANS
STAGE 2 VETERANS PARKWAY

DRAWN BY SAM
CHECKED BY PMH
DATE 05-27-09

PLOT DATE = 8/12/2010
FILE NAME = c:\pw_work\pwidot\oreagre\d802510\stage2vet49 v8.dgn
PLOT SCALE = 1:250 P / PA
USER NAME = oreagre

STAGING PLANS, STAGE 2 VETERANS PARKWAY