| F.A.P. RTE. | SECTION | COUNTY | TOTAL SHEETS | SHEET NO. |
|---|---|---|---|---|
| 704 | (1)N & TS-1 | McLEAN | 497 | 137 |
| STA. 0+390.000 | | TO STA. 0+700.000 | | |
| FED. ROAD DIST. NO. | | ILLINOIS | FED. AID PROJECT | |

CONTRACT NO. 70514

STAGE 4

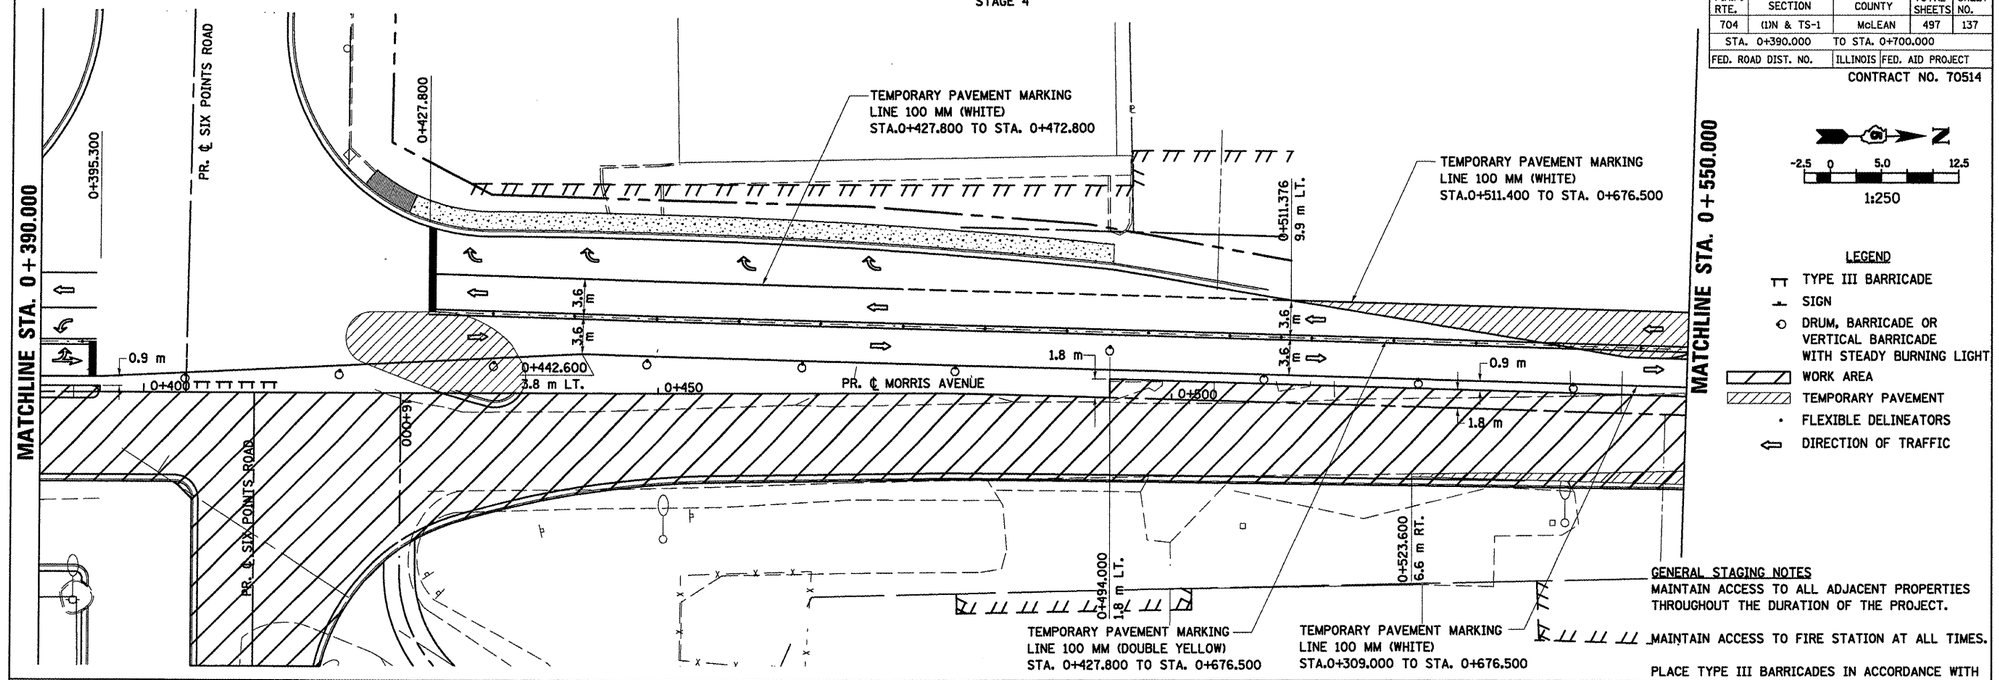


LEGEND

- TYPE III BARRICADE
- SIGN
- DRUM, BARRICADE OR VERTICAL BARRICADE WITH STEADY BURNING LIGHT
- WORK AREA
- TEMPORARY PAVEMENT
- FLEXIBLE DELINEATORS
- DIRECTION OF TRAFFIC

GENERAL STAGING NOTES

MAINTAIN ACCESS TO ALL ADJACENT PROPERTIES THROUGHOUT THE DURATION OF THE PROJECT.

MAINTAIN ACCESS TO FIRE STATION AT ALL TIMES.

PLACE TYPE III BARRICADES IN ACCORDANCE WITH STANDARD 701901.

PROVIDE TEMPORARY MAILBOX SERVICE

STAGE 4

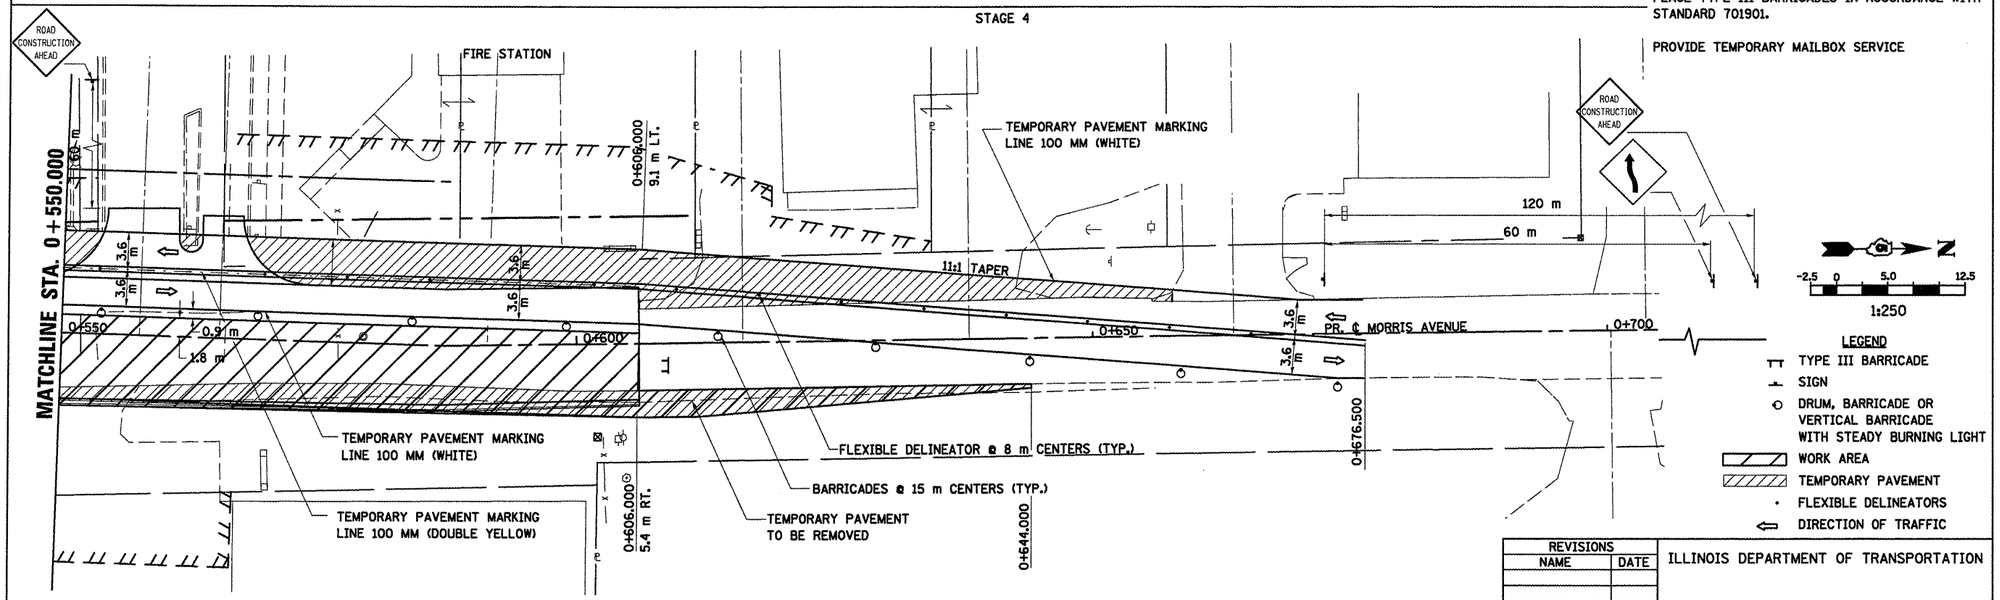


LEGEND

- TYPE III BARRICADE
- SIGN
- DRUM, BARRICADE OR VERTICAL BARRICADE WITH STEADY BURNING LIGHT
- WORK AREA
- TEMPORARY PAVEMENT
- FLEXIBLE DELINEATORS
- DIRECTION OF TRAFFIC

| REVISIONS | |
|---|---|
| NAME | DATE |
| | |
| | |
| | |
| | |
| | |
| | |
| | |
| | |

ILLINOIS DEPARTMENT OF TRANSPORTATION

STAGING PLANS
STAGE 4 MORRIS AVENUE (NORTH)

DRAWN BY SAM

DATE 05-27-09 CHECKED BY PMH

PLOT DATE = 8/12/2010
FILE NAME = c:\projects\projects\mcdot\Morris\Morris_Ave_Stage4\morrisAveStage4.dgn
PLOT SCALE = 13.3333 ' / IN.
USER NAME = oreagre

**STAGING PLANS, STAGE 4 MORRIS AVENUE (NORTH)**