CONTRACT NO. 70514

F.A.P. RTE.	SECTION	COUNTY	TOTAL SHEETS	SHEET NO.
704	(1)N & TS-1	MCLEAN	497	146
STA. 0+057.00		TO STA. 0+200.000		
FED. ROAD DIST. NO.		ILLINOIS	FED. AID PROJECT	

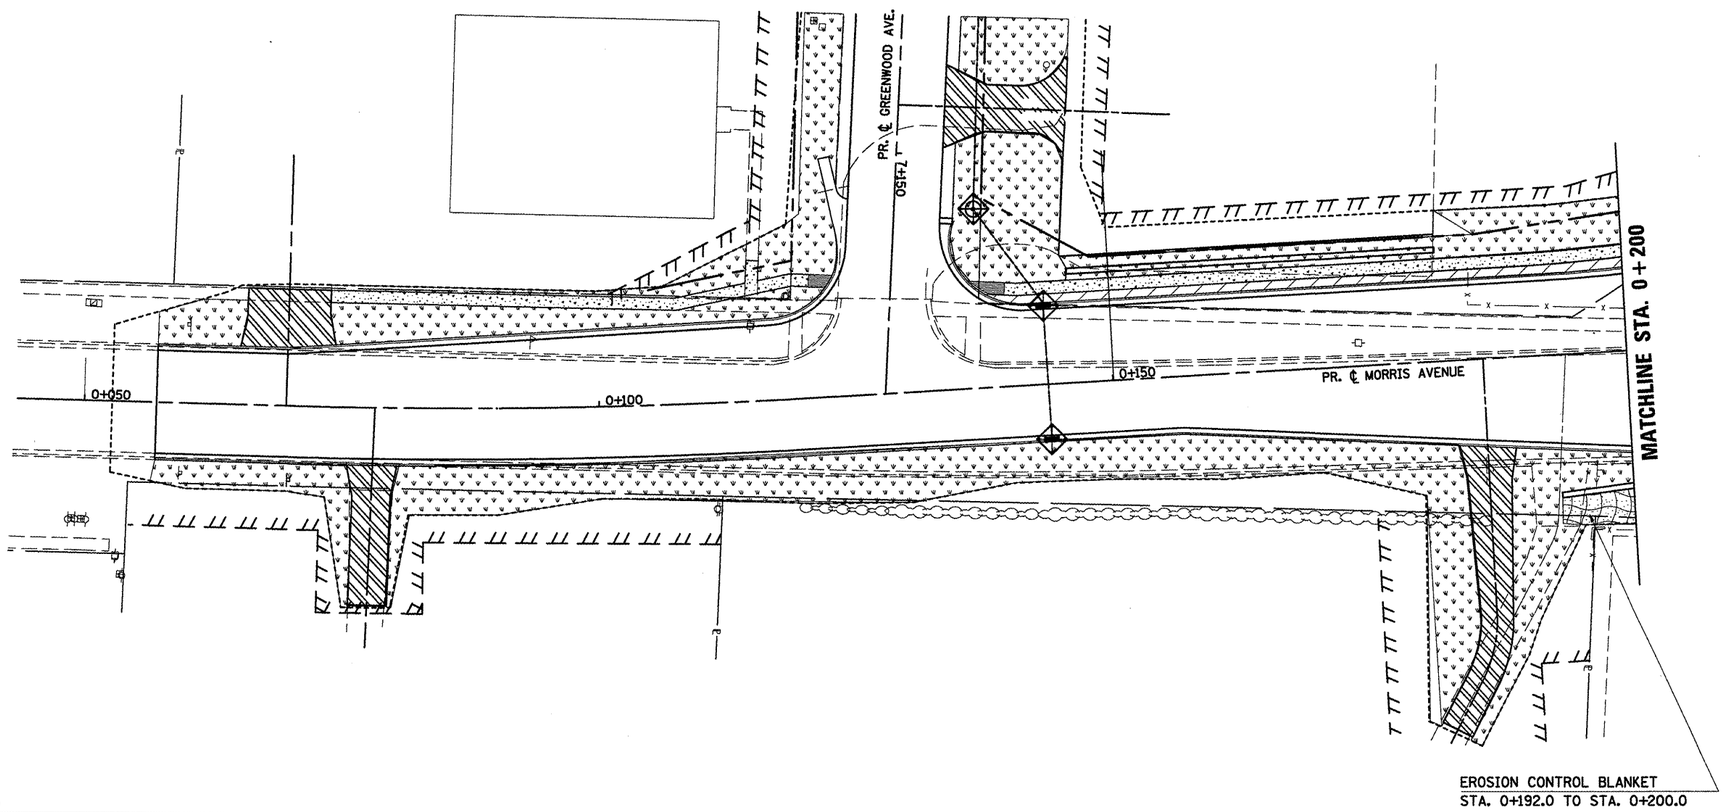

LEGEND

- INLET AND PIPE PROTECTION
- EROSION CONTROL BLANKET
- SEEDING, CLASS 1 WITH MULCH METHOD 2

REVISIONS	
NAME	DATE

ILLINOIS DEPARTMENT OF TRANSPORTATION

EROSION CONTROL
MORRIS AVENUE (SOUTH)

DRAWN BY SAM

DATE 05-27-09 CHECKED BY PMH

PLOT DATE = 9/2/2009
FILE NAME = c:\pw_work\pw_ad01\oreuga\d0214546\erocommserv4 v8.dgn
PLOT SCALE = 13.5000 m / IN.
USER NAME = oreuga

MORRIS AVENUE, EROSION CONTROL STA. 0+057.000 TO STA. 0+200.000