F.A.P. RTE.	SECTION	COUNTY	TOTAL SHEETS	SHEET NO.
704	(1)N & TS-1	McLEAN	497	153
STA. 6+993.00		TO STA. 7+173.011		
FED. ROAD DIST. NO.		ILLINOIS	FED. AID PROJECT	

CONTRACT NO. 70514

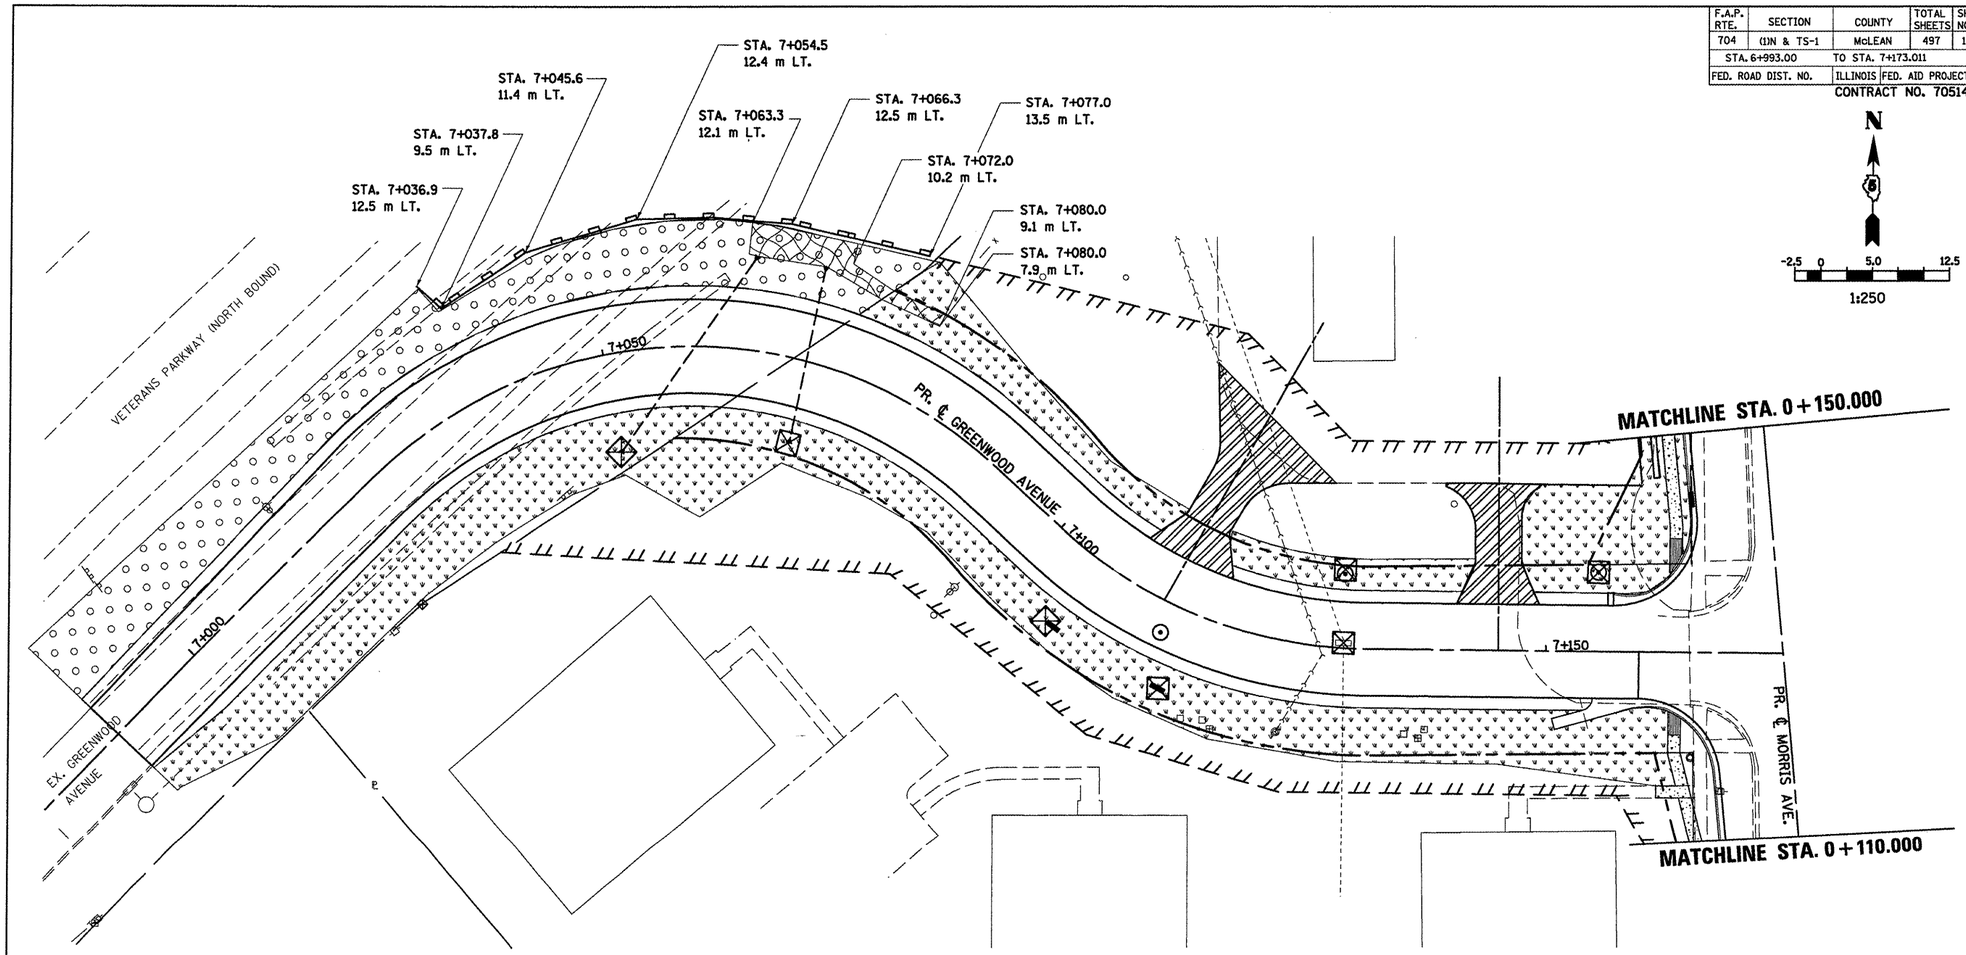

LEGEND

- EROSION CONTROL BLANKET
- SEEDING, CLASS 1 WITH MULCH METHOD 2
- SEEDING, CLASS 2A WITH MULCH METHOD 2
- PERIMETER EROSION BARRIER
- INLET AND PIPE PROTECTION

REVISIONS	
NAME	DATE

ILLINOIS DEPARTMENT OF TRANSPORTATION

EROSION CONTROL
GREENWOOD AVENUE (WEST)

DATE 05-27-09

DRAWN BY SAM
CHECKED BY PMH

PLOT DATE = 6/2/2010
FILE NAME = c:\pwworking\mcdot\ornsegre\d0824154\ornsoungre-sht.dgn
PLOT SCALE = 13.5000 m / IN.
USER NAME = ornsegre

GREENWOOD AVENUE EROSION CONTROL STA. 6+993 TO STA. 7+173.011