F.A.P. RTE.	SECTION	COUNTY	TOTAL SHEETS	SHEET NO.
704	(1)N & TS-1	McLEAN	497	160
STA. 0+850.000		TO STA. 1+097.343		
FED. ROAD DIST. NO.		ILLINOIS	FED. AID PROJECT	

CONTRACT NO. 70514

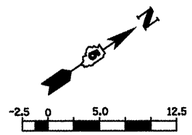

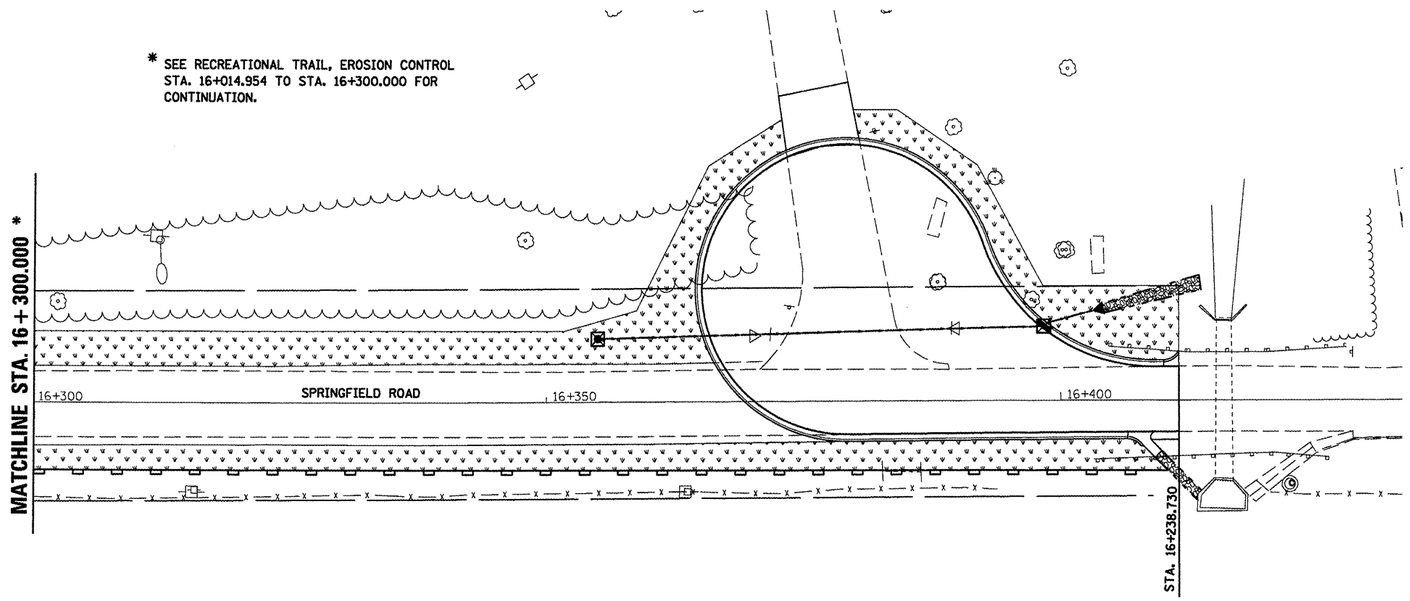

LEGEND

SEEDING, CLASS 1 WITH MULCH METHOD 2

INLET AND PIPE PROTECTION

PERIMETER EROSION BARRIER

REVISIONS	
NAME	DATE

ILLINOIS DEPARTMENT OF TRANSPORTATION

EROSION CONTROL
SPRINGFIELD ROAD (EAST)

DRAWN BY SAM

DATE 05-27-09 CHECKED BY PMH

PLOT DATE = 6/2/2009
FILE NAME = c:\pwworking\mcdot\oreagre\d0821545\erosionfiestrail V8.dgn
PLOT SCALE = 10.598 ' / IN.
USER NAME = oreagre

SPRINGFIELD ROAD, EROSION CONTROL, STA. 16+300.000 TO STA. 16+411.487