F.A.P. RTE.	SECTION	COUNTY	TOTAL SHEETS	SHEET NO.
704	(1)N & TS-1	McLEAN	497	168
STA. 0+200.000		TO STA. 0+350.000		
FED. ROAD DIST. NO.		ILLINOIS	FED. AID PROJECT	

CONTRACT NO. 70514

FINAL SURVEY	NOTE BOOK	NO.	BY	DATE
SURVEYED	TEMPLATE			
PLOTTED	AREAS			
	AREAS CHECKED			

DATE OF LAST REVISION: 05-27-09

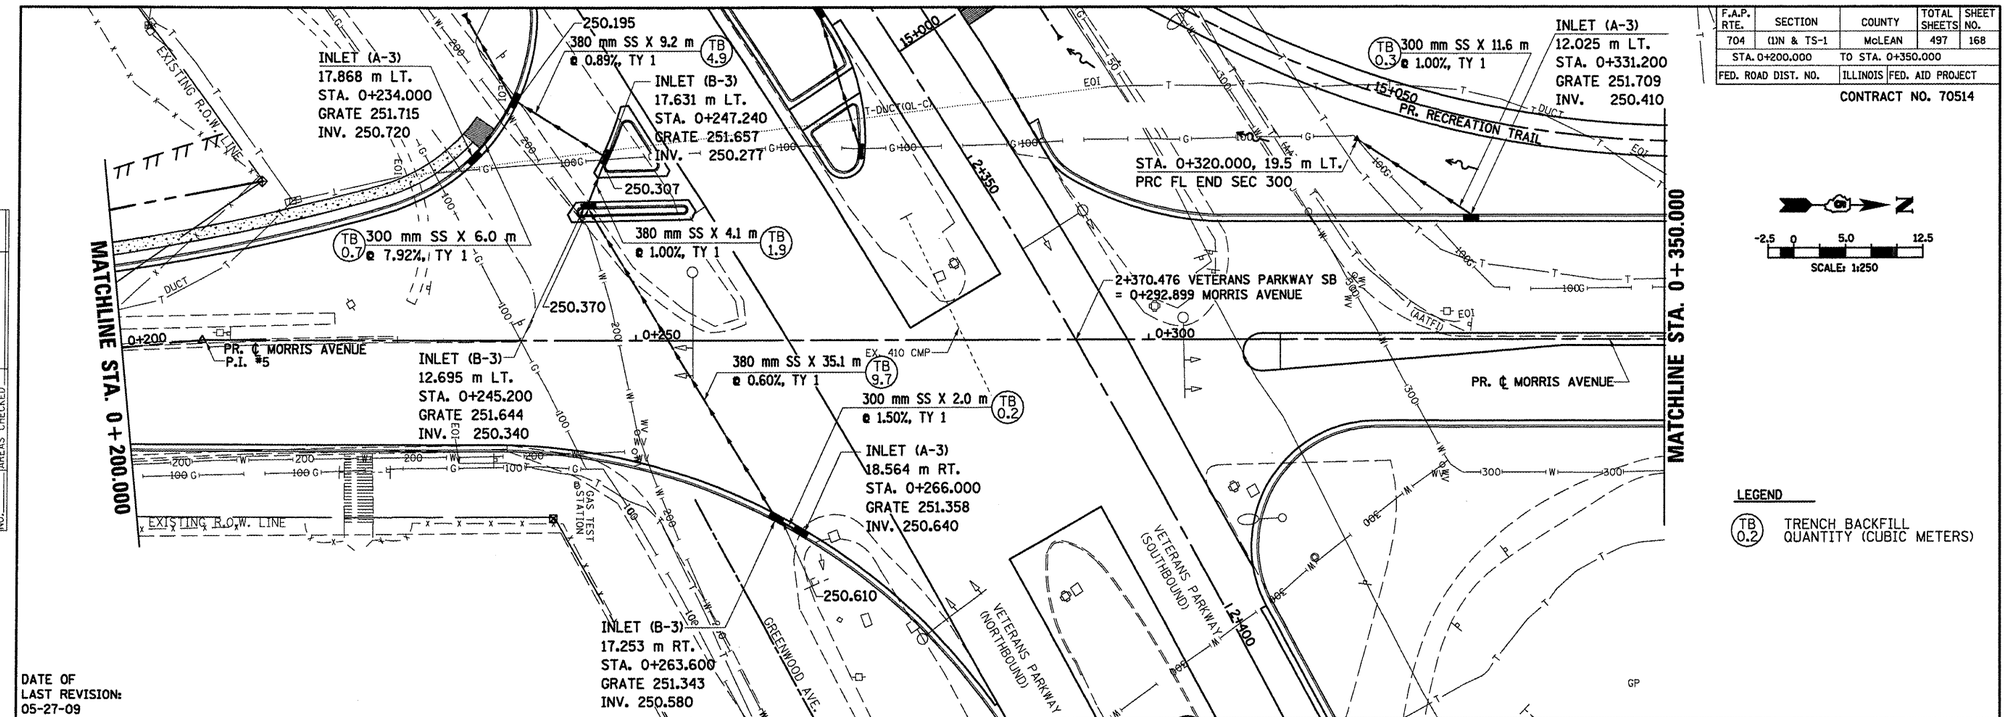

LEGEND

TB 0.2 TRENCH BACKFILL QUANTITY (CUBIC METERS)

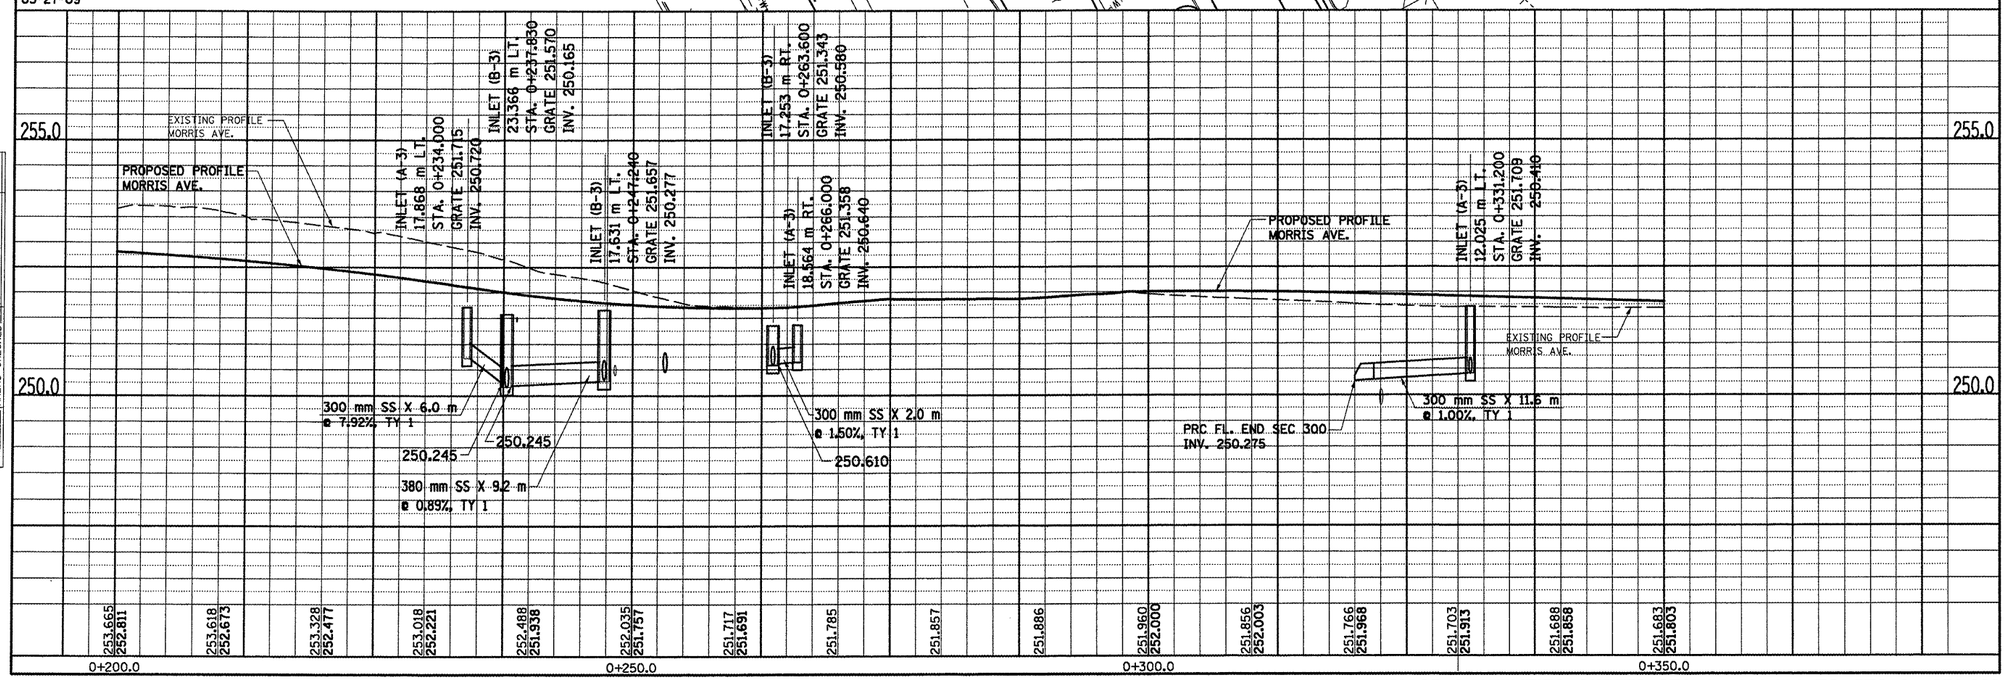

MORRIS AVENUE, DRAINAGE & UTILITIES SHEETS, STA. 0+200.000 TO STA. 0+350.000