F.A.P. RT.E.	SECTION	COUNTY	TOTAL SHEETS	SHEET NO.
704	(1)N & TS-1	McLEAN	497	191
STA. 20+250.000	TO STA. 20+425.000			
FED. ROAD DIST. NO.	ILLINOIS	FED. AID PROJECT		
CONTRACT NO. 70514				

NO.	DATE	BY
FINAL SURVEY NOTE BOOK	SURVEYED PLOTTED TEMPLATE AREAS AREAS	CHECKED

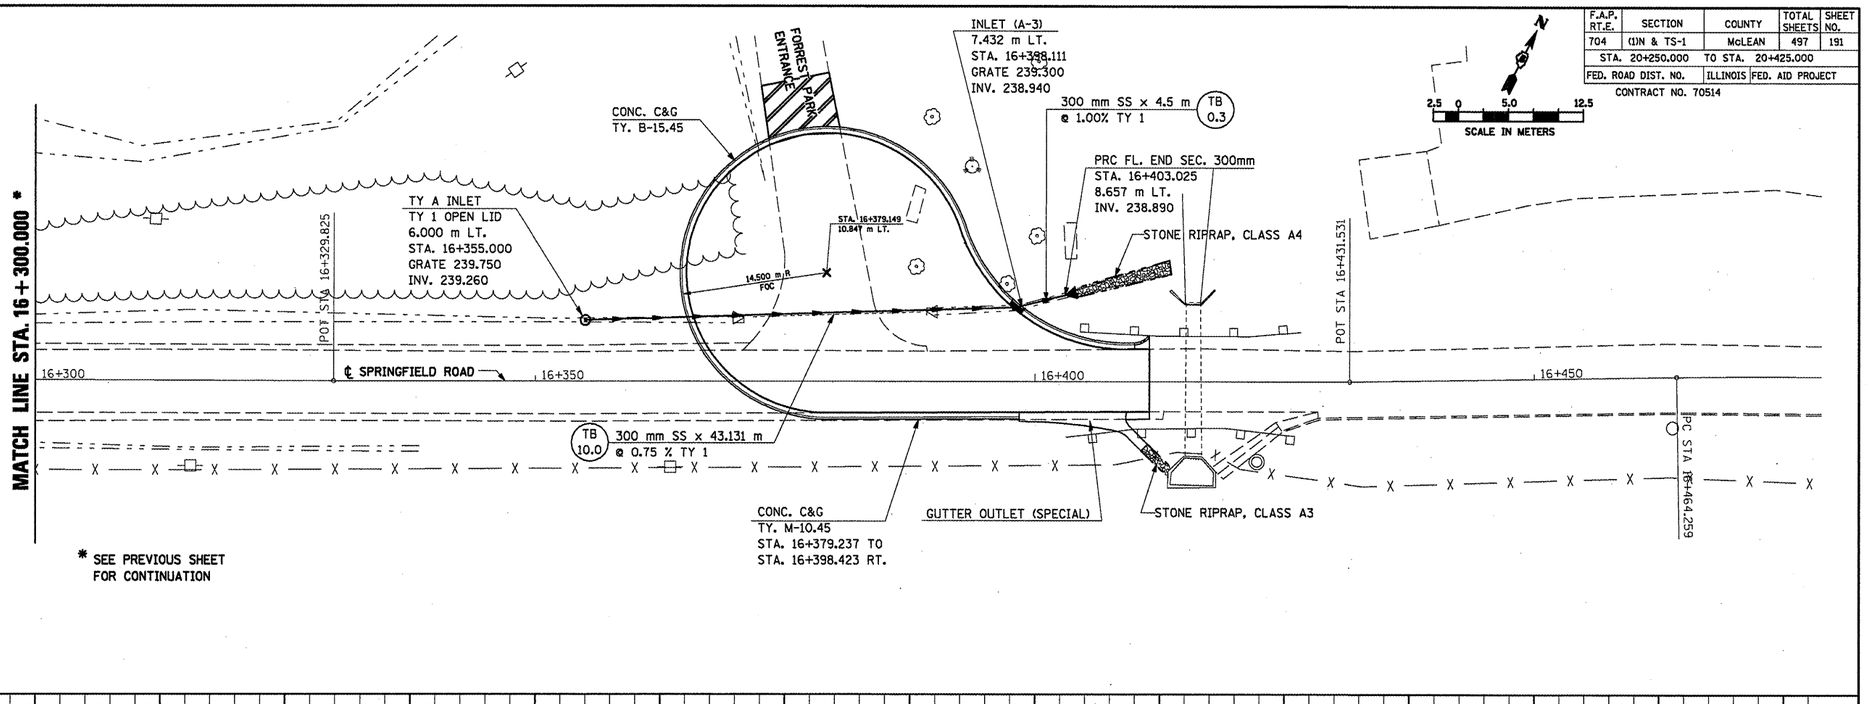

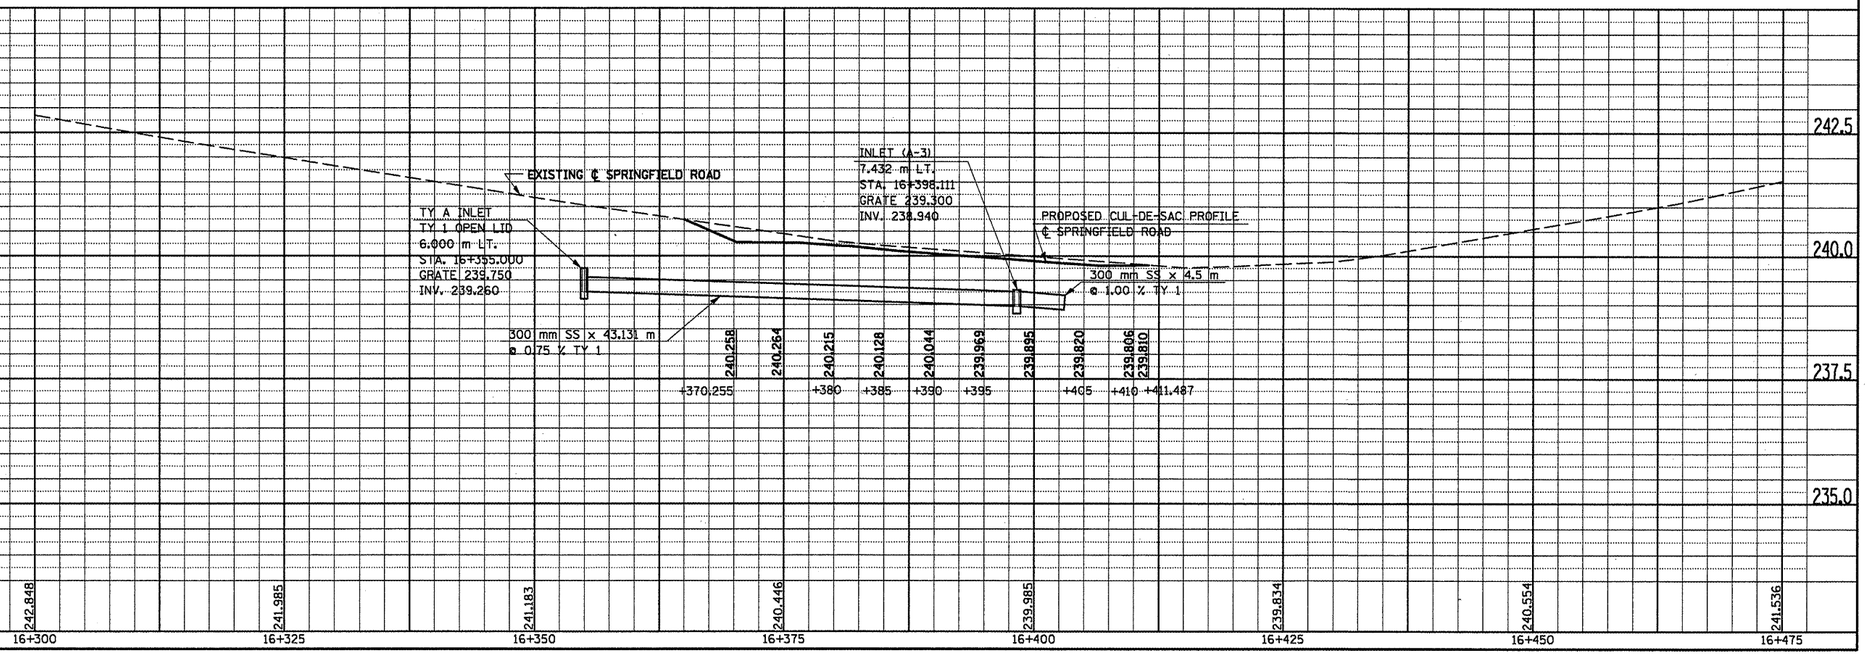

NO.	DATE	BY
ORIGINAL SURVEY NOTE BOOK	SURVEYED PLOTTED TEMPLATE AREAS AREAS	CHECKED

SPRINGFIELD ROAD, DRAINAGE AND UTILITIES SHEETS, STA. 16+300.000 TO STA. 16+475.000