F.A.P. RTE.	SECTION	COUNTY	TOTAL SHEETS	SHEET NO.
704	(1)N & TS-1	McLEAN	497	353
STA. 2+890.000		TO STA. 2+910.000		
FED. ROAD DIST. NO.		ILLINOIS	FED. AID PROJECT	

CONTRACT NO. 70514

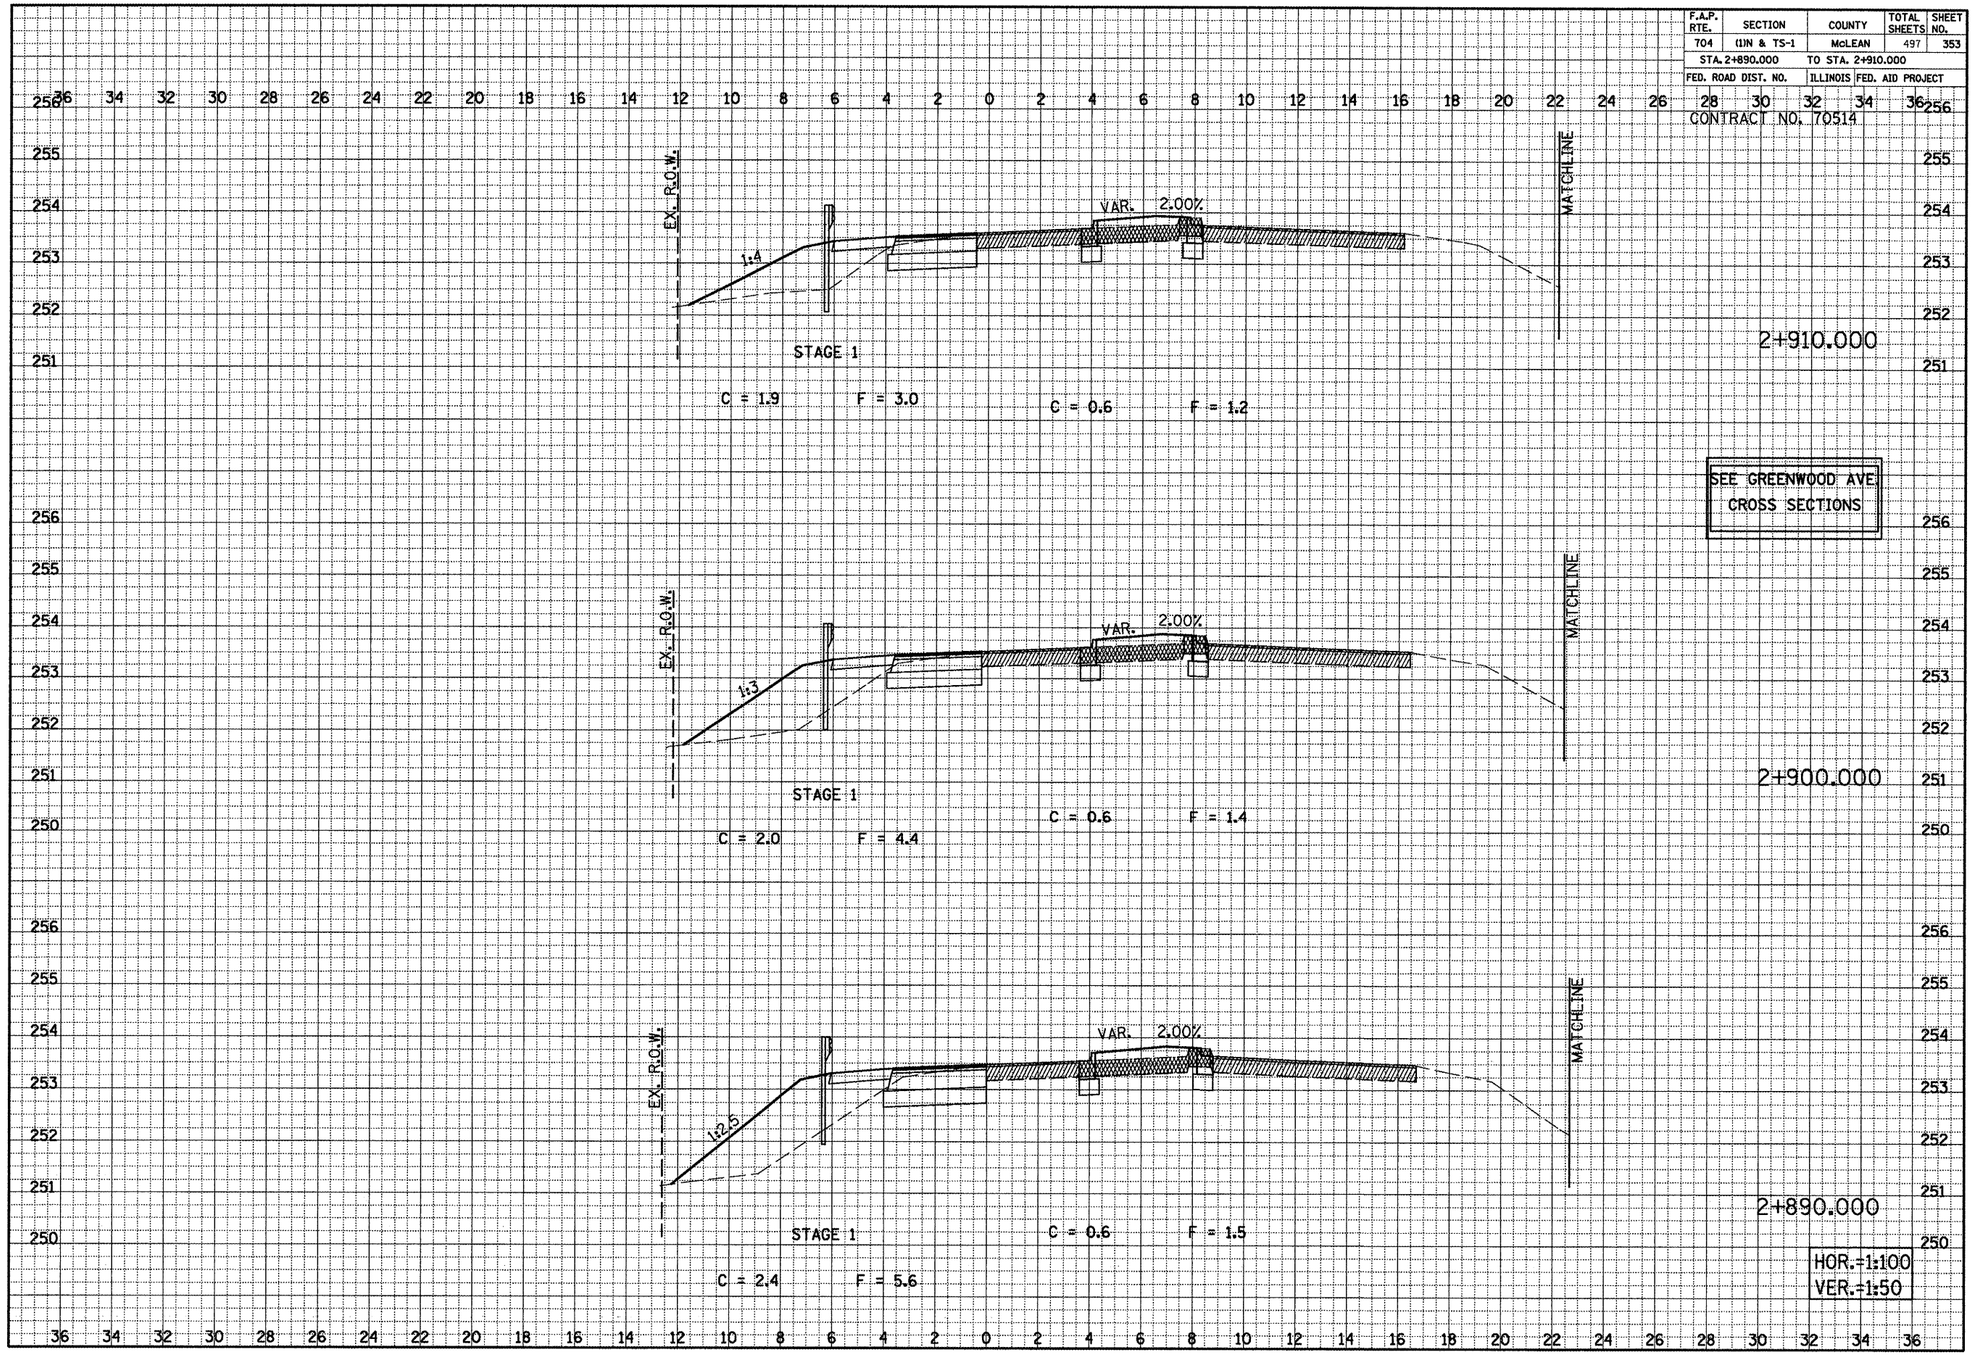

SEE GREENWOOD AVE CROSS SECTIONS

VETERANS PARKWAY CROSS SECTIONS, STA. 2+890.000 TO STA. 2+910.000