F.A.P. RTE.	SECTION	COUNTY	TOTAL SHEETS	SHEET NO.
704	(1)N & TS-1	McLEAN	497	367
STA. 0+186.000		TO STA. 0+190.000		
FED. ROAD DIST. NO.		ILLINOIS	FED. AID PROJECT	

CONTRACT NO. 70514

FINAL SURVEY	SURVEYED	BY	DATE
NOTE BOOK	LOCATED		
NO.	TEMPLATE		
	AREAS		
	AREAS CHECKED		

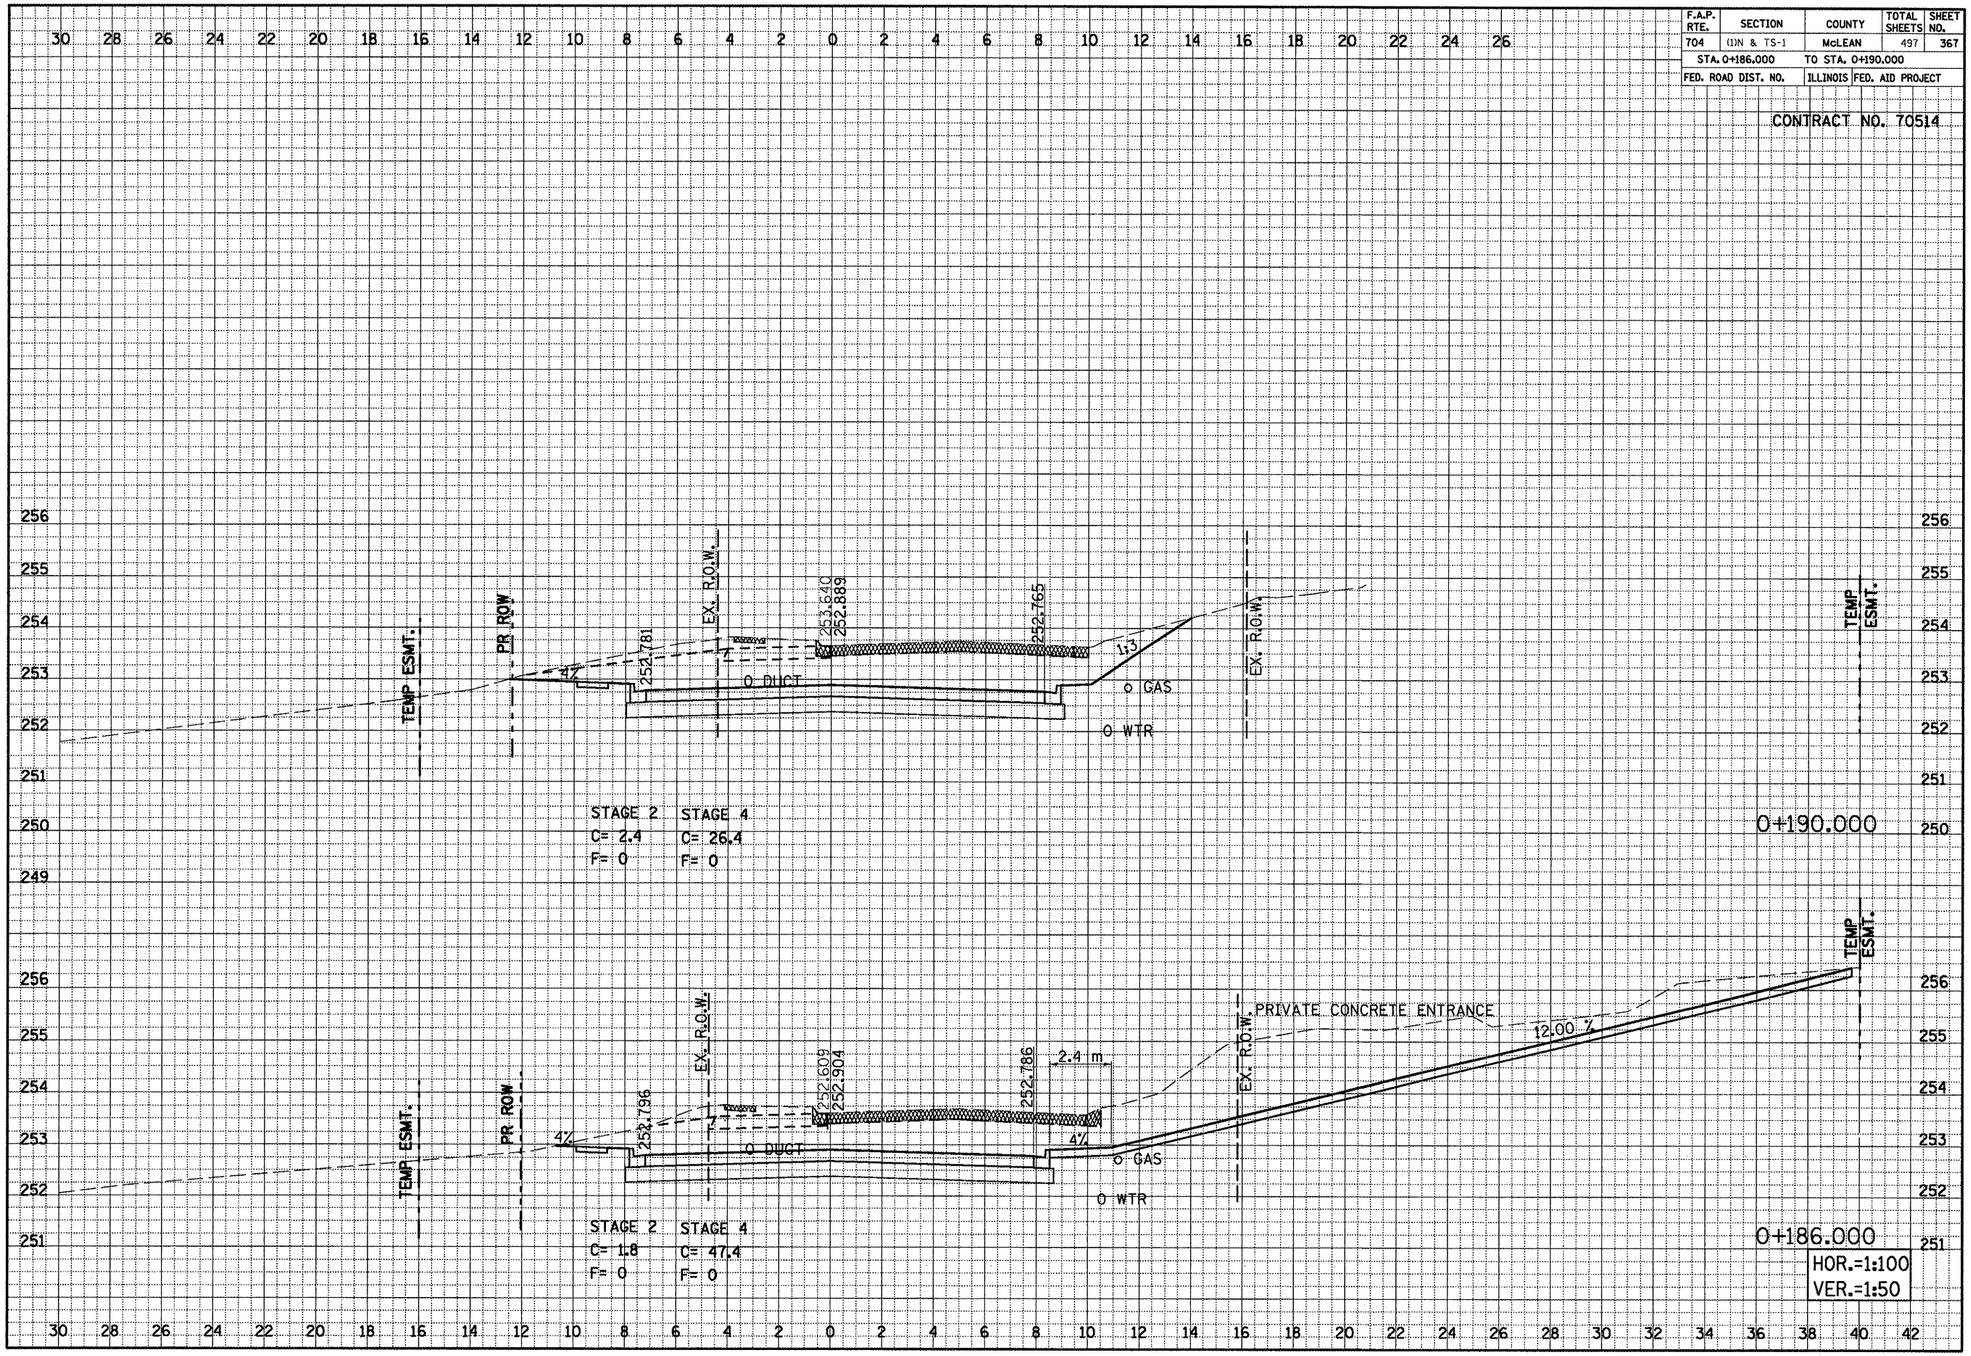

MORRIS AVENUE SOUTH, CROSS SECTIONS, STA. 0+186.000 TO STA. 0+190.000