CONTRACT NO. 70514

F.A.P. RTE.	SECTION	COUNTY	TOTAL SHEETS	SHEET NO.
704	(1)N & TS-1	McLEAN	497	388
STA. 0+142.662		TO STA. 0+160.000		
FED. ROAD DIST. NO.		ILLINOIS	FED. AID PROJECT	

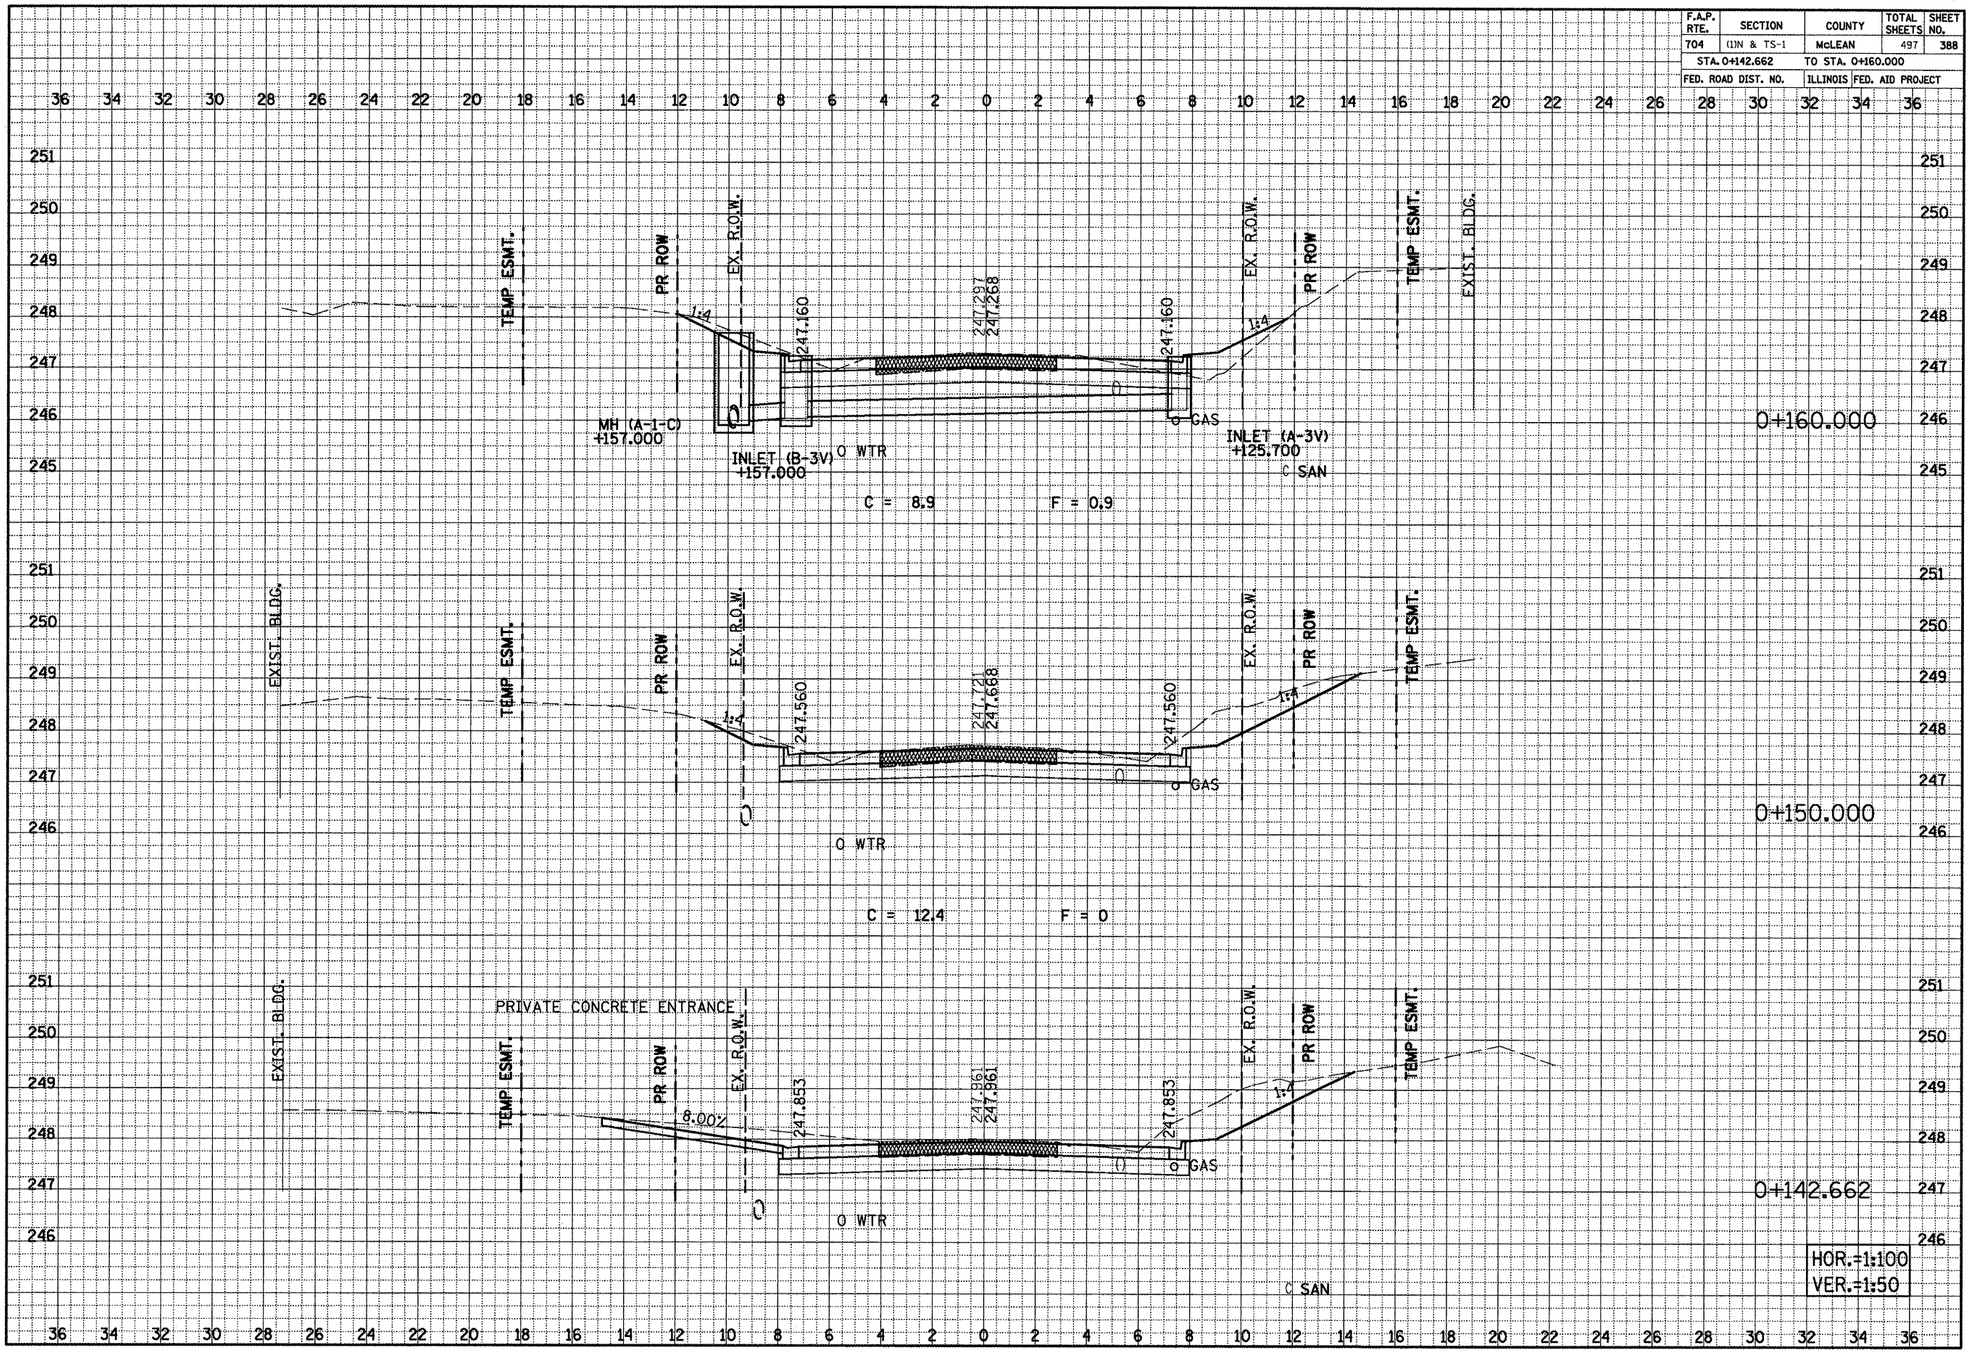

SIX POINTS ROAD CROSS SECTIONS, STA. 0+142.662 TO STA. 0+160.000