F.A.P. RTE.	SECTION	COUNTY	TOTAL SHEETS	SHEET NO.
704	(1)N & TS-1	McLEAN	497	414
STA. 0+630.000		TO STA. 0+630.000		
FED. ROAD DIST. NO.		ILLINOIS	FED. AID PROJECT	

CONTRACT NO. 70514

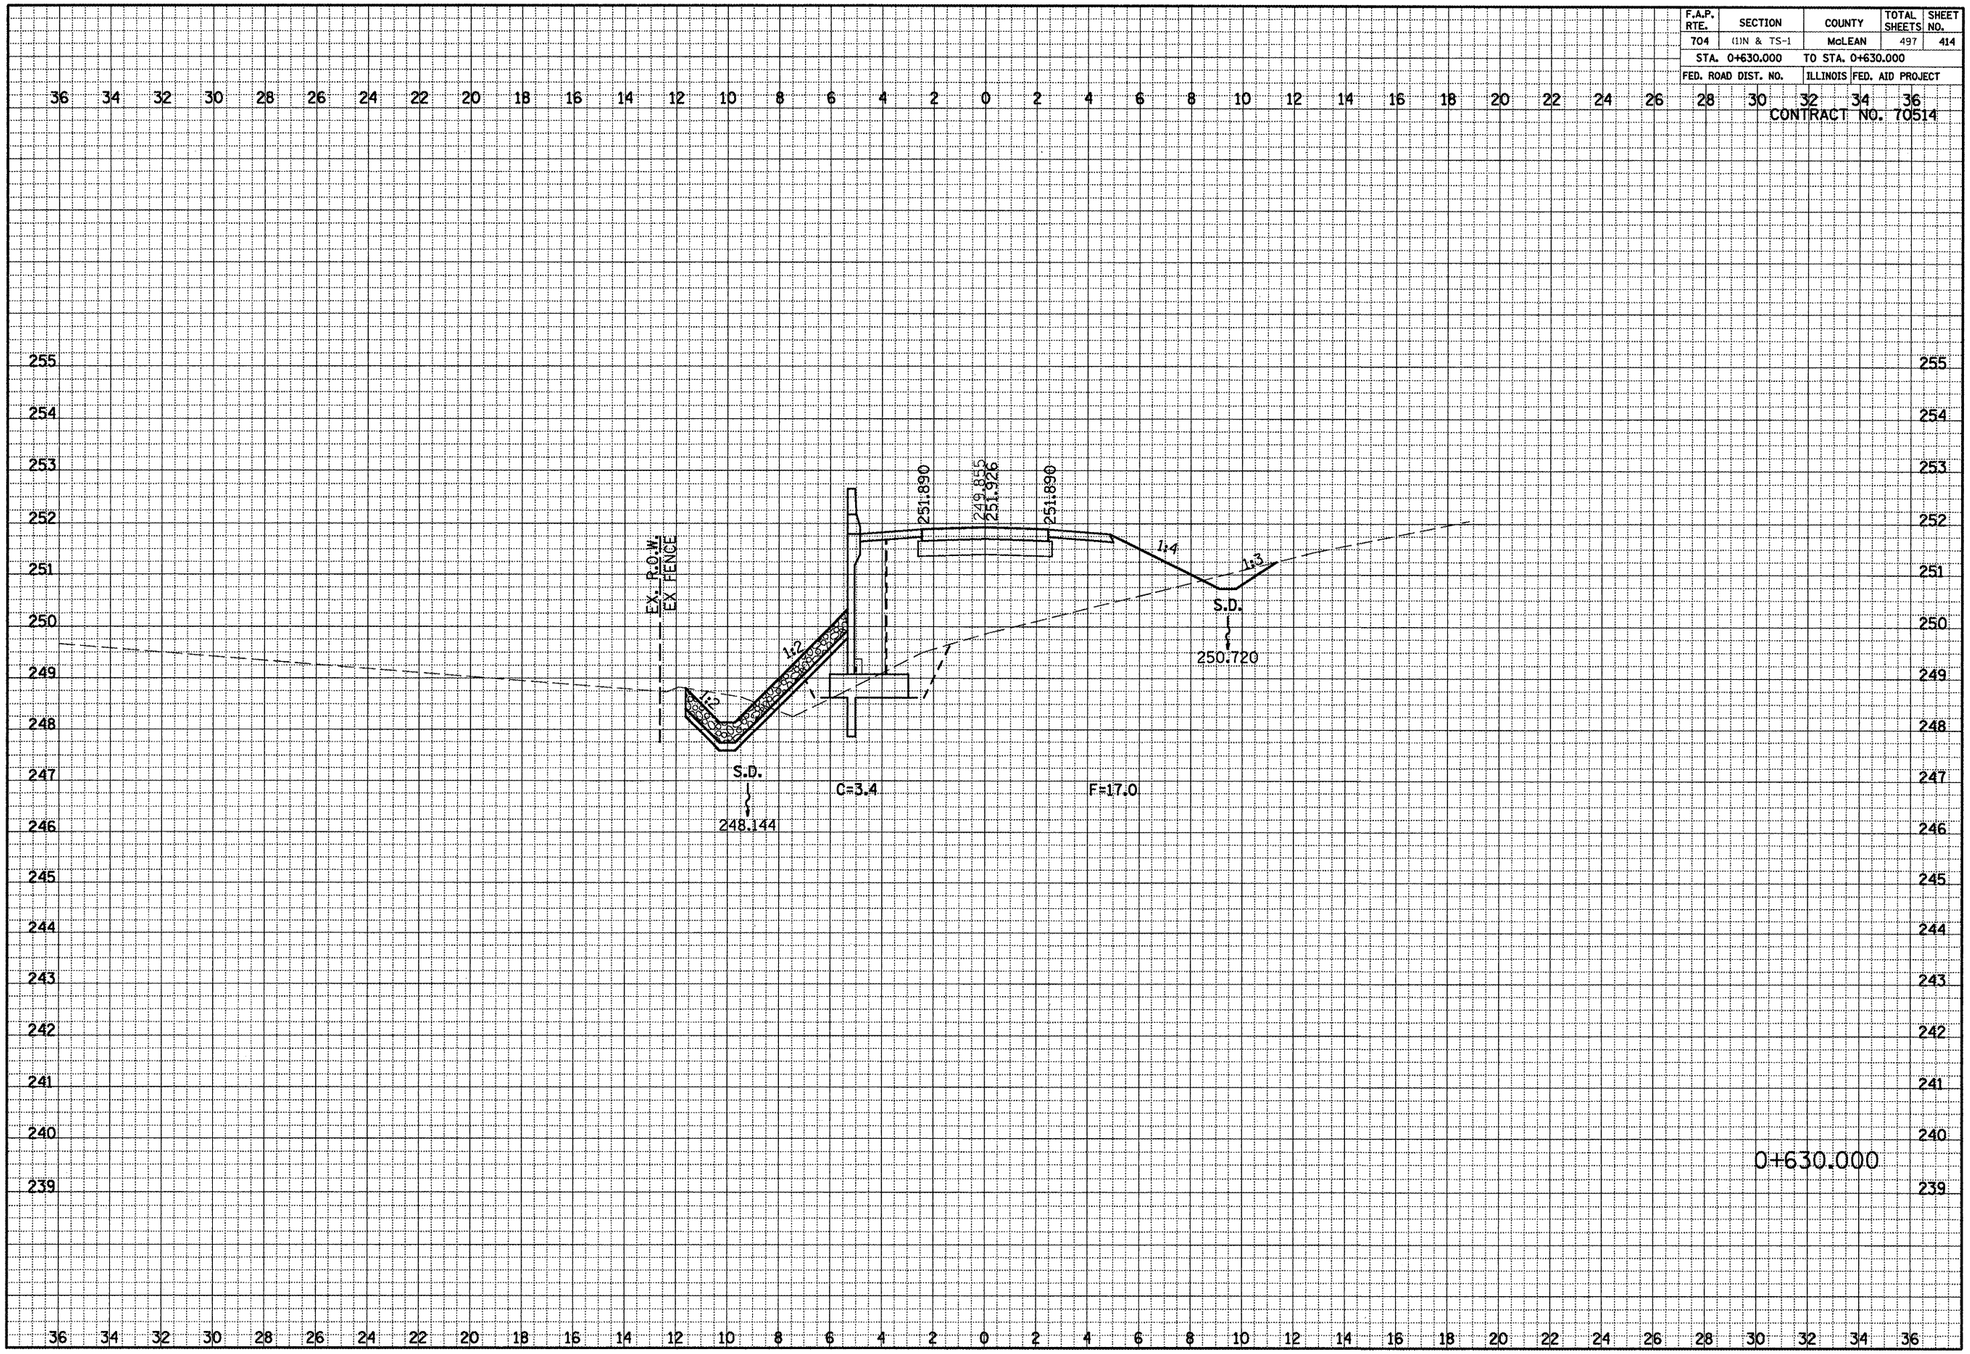

SIX POINTS ROAD CROSS SECTIONS STA. 0+630.000