CONTRACT NO. 70514

F.A.P. RTE.	SECTION	COUNTY	TOTAL SHEETS	SHEET NO.
704	(1)N & TS-1	McLEAN	497	433
STA. 16+380.94		TO STA. 16+390.00		
FED. ROAD DIST. NO.		ILLINOIS	FED. AID PROJECT	

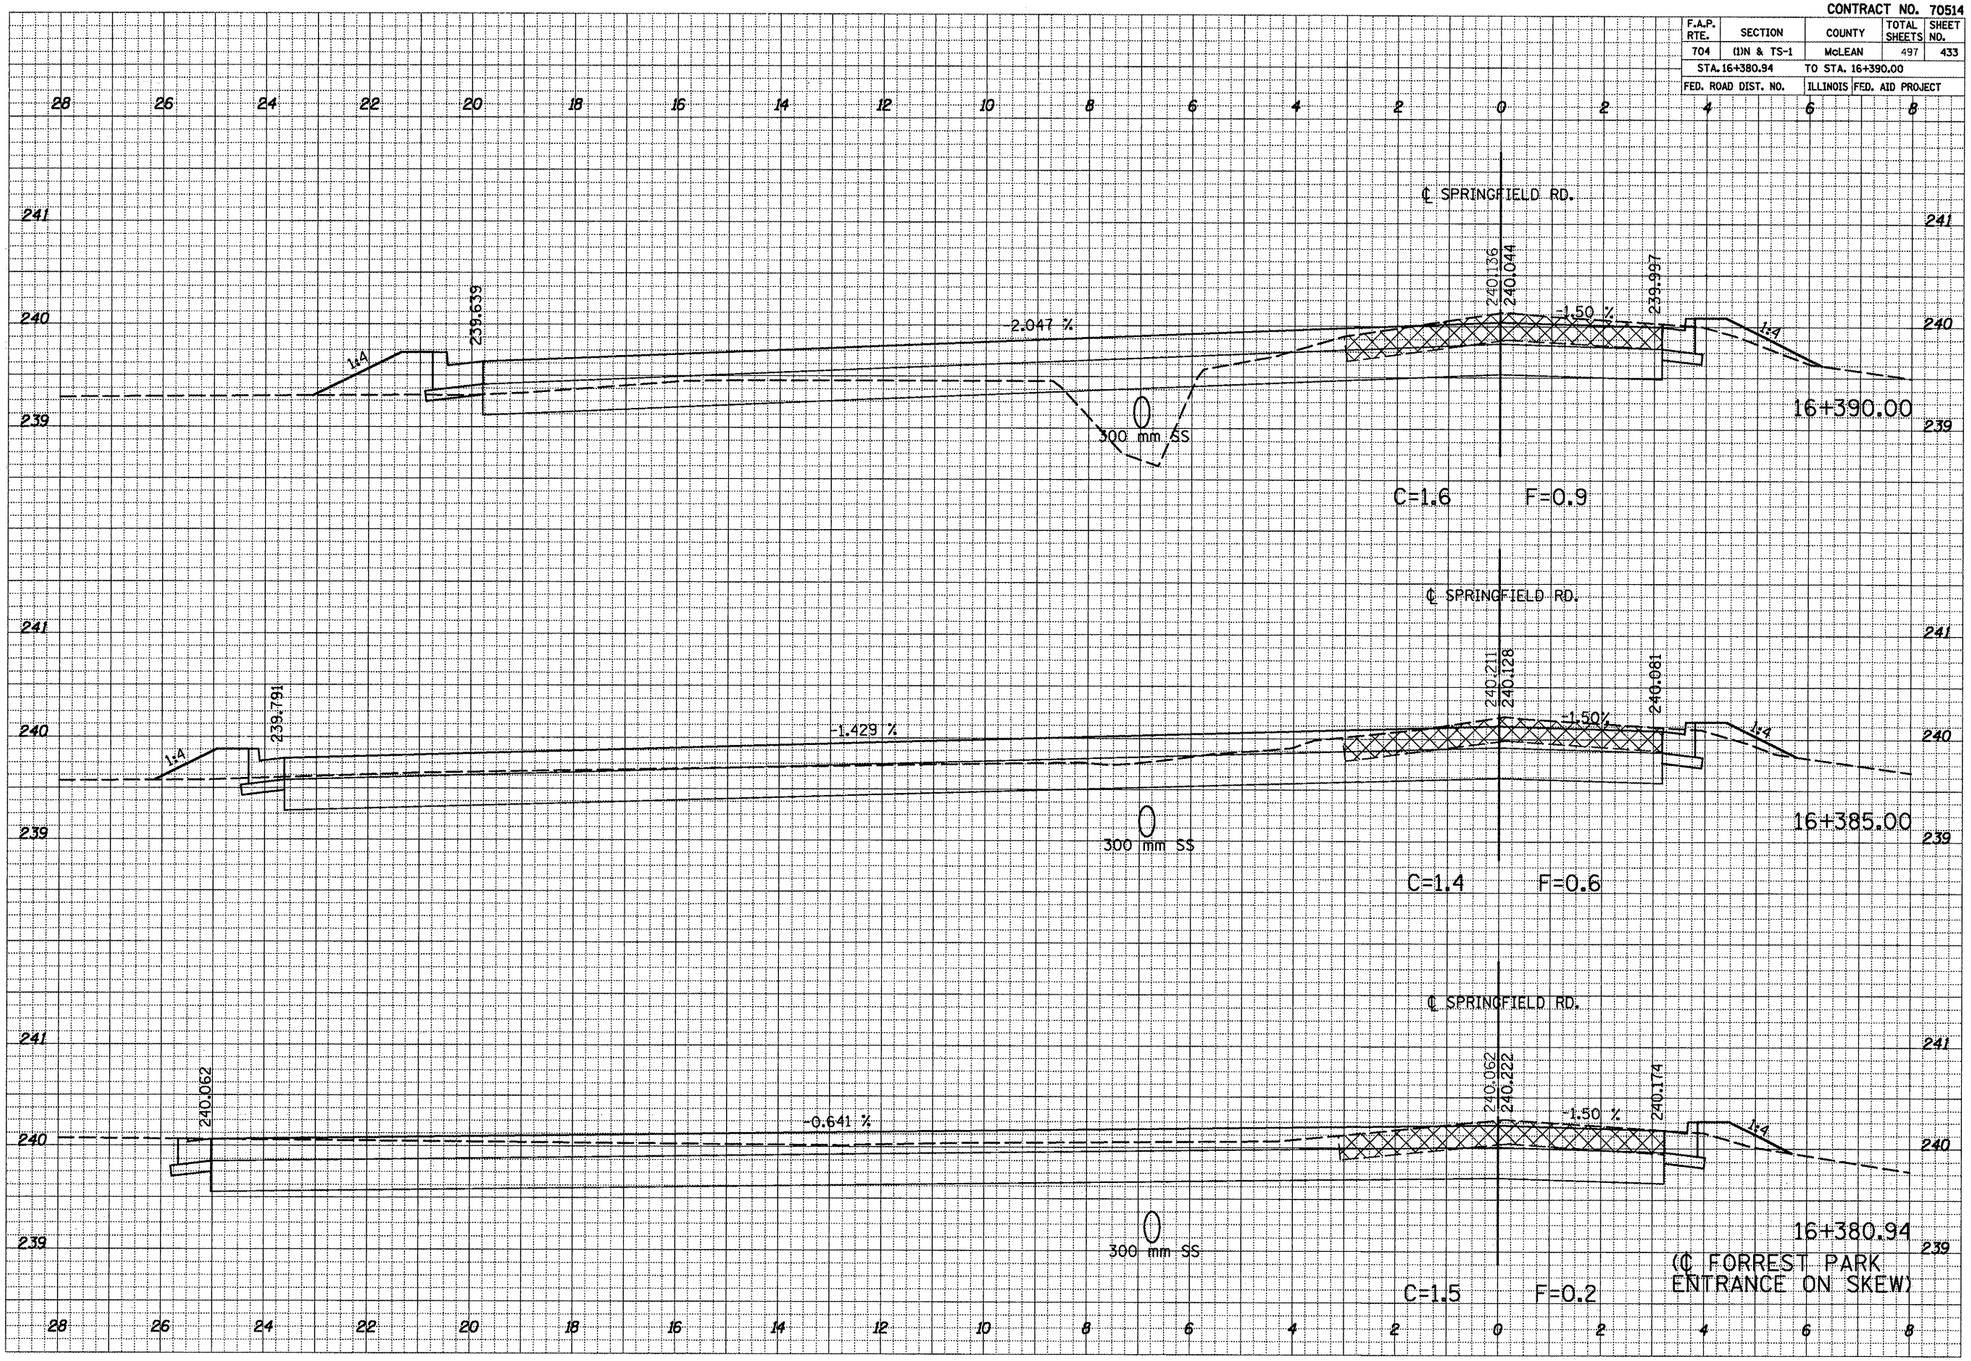

SPRINGFIELD RD CROSS SECTIONS STA. 16+380.94 TO STA. 16+390