| F.A.P. RTE. | SECTION | COUNTY | TOTAL SHEETS | SHEET NO. |
|---|---|---|---|---|
| 704 | (1)N & TS-1 | McLEAN | 497 | 438 |
| STA. 7+010.000 | | TO STA. 7+030.000 | | |
| FED. ROAD DIST. NO. | | ILLINOIS | FED. AID PROJECT | |

CONTRACT NO. 70514

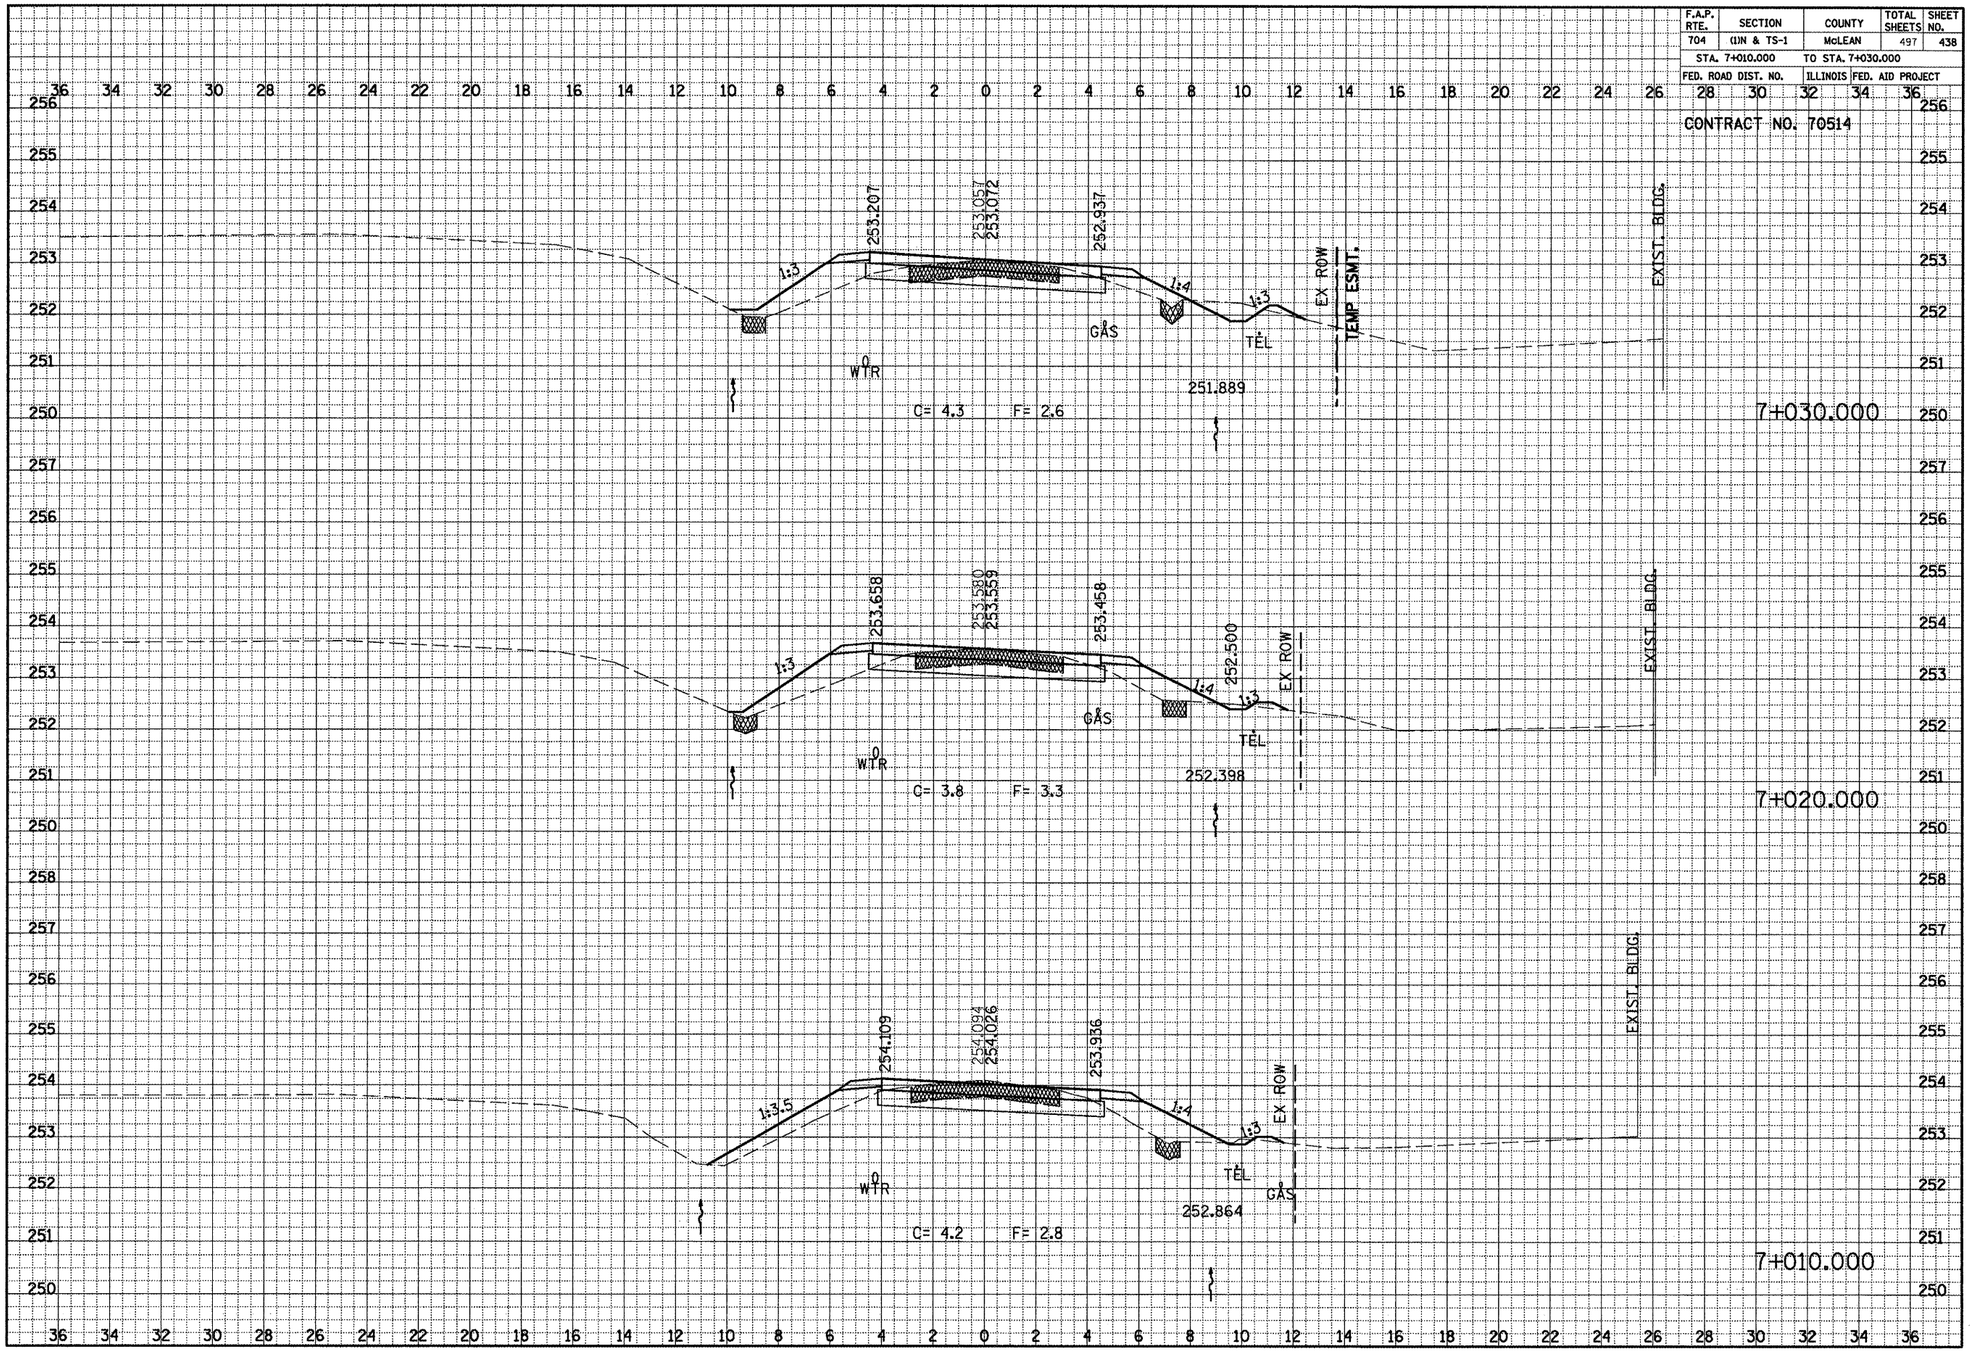


| FINAL SURVEY | NOTE BOOK | NO. |
|---|---|---|
| SURVEYED | BY | |
| PLOTTED | | |
| TEMPLATE | | |
| AREAS | | |
| AREAS CHECKED | | DATE |

| ORIGINAL SURVEY | NOTE BOOK | NO. |
|---|---|---|
| SURVEYED | BY | |
| PLOTTED | | |
| TEMPLATE | | |
| AREAS | | |
| AREAS CHECKED | | DATE |

GREENWOOD AVE. CROSS SECTIONS, STA. 7+010.000 TO STA. 7+030.000