F.A.P. RTE.	SECTION	COUNTY	TOTAL SHEETS	SHEET NO.
704	(1)N & TS-1	McLEAN	497	462
STA. 10+490		TO STA. 10+500		
FED. ROAD DIST. NO.		ILLINOIS	FED. AID PROJECT	

CONTRACT NO. 70514

FINAL SURVEY	BY	DATE
NOTE BOOK	SURVEYED	
NO.	COMPUTED	
	TEMPLATE	
	AREAS	
	AREAS CHECKED	

ORIGINAL SURVEY	BY	DATE
NOTE BOOK	SURVEYED	
NO.	COMPUTED	
	TEMPLATE	
	AREAS	
	AREAS CHECKED	

SEE VETERANS PARKWAY CROSS SECTIONS

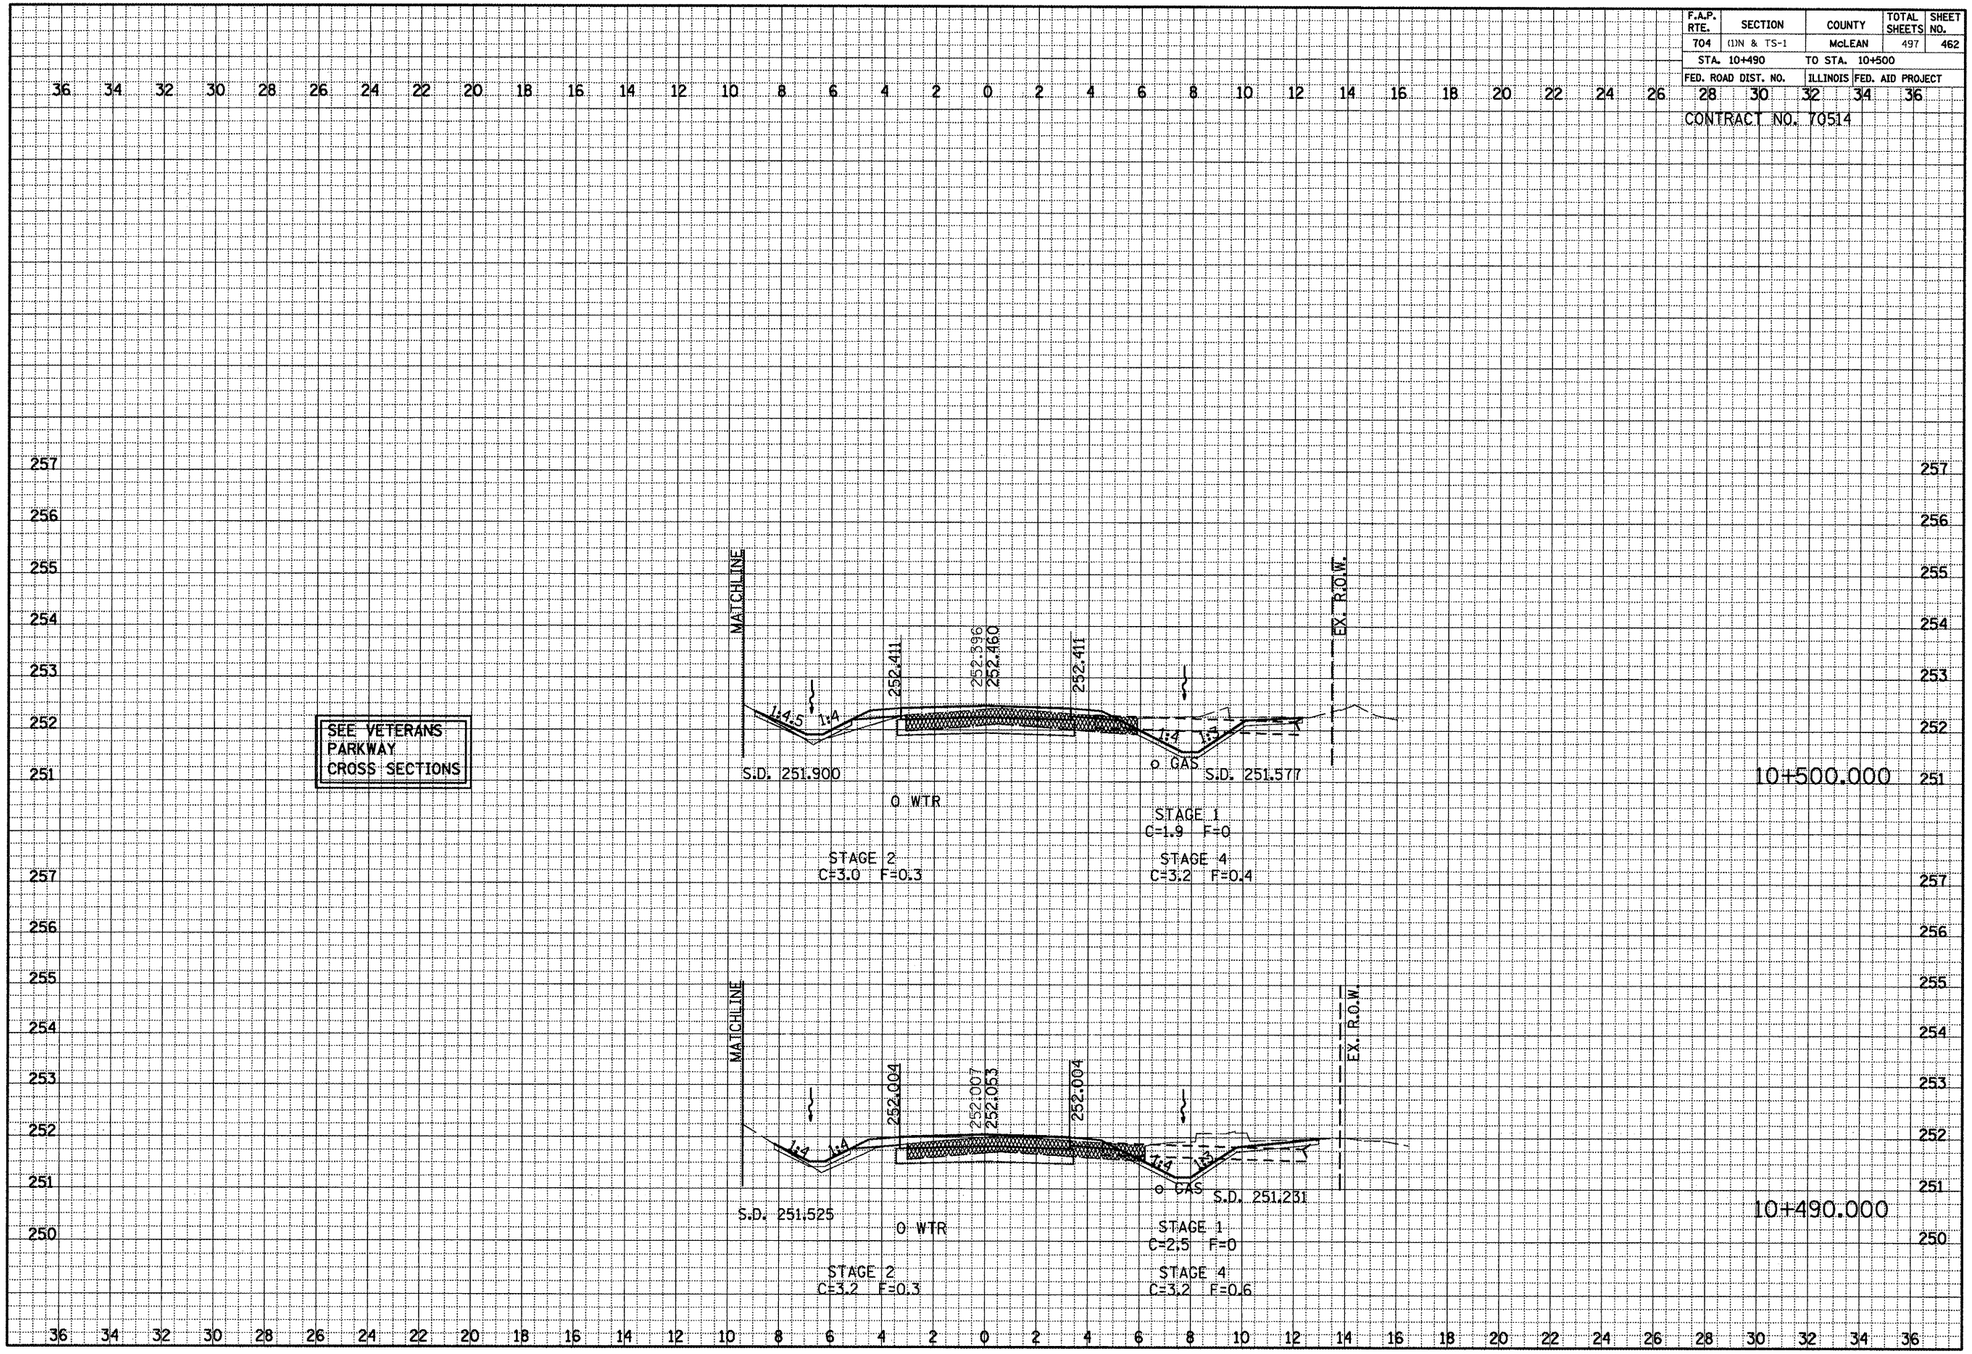

GREENWOOD AVE. CROSS SECTIONS, STA. 10+490.000 TO STA. 10+500.000