FINAL SURVEY	NOTE BOOK	NO.
SURVEYED	BY	
PLOTTED		
TEMPLATE		
AREAS		
AREAS CHECKED		DATE

*AREAS WITH MINIMAL DISTURBANCE TO CORRECT THE DITCH FLOWLINE WILL BE PAID FOR AS "DITCH CLEANING (FOOT)".

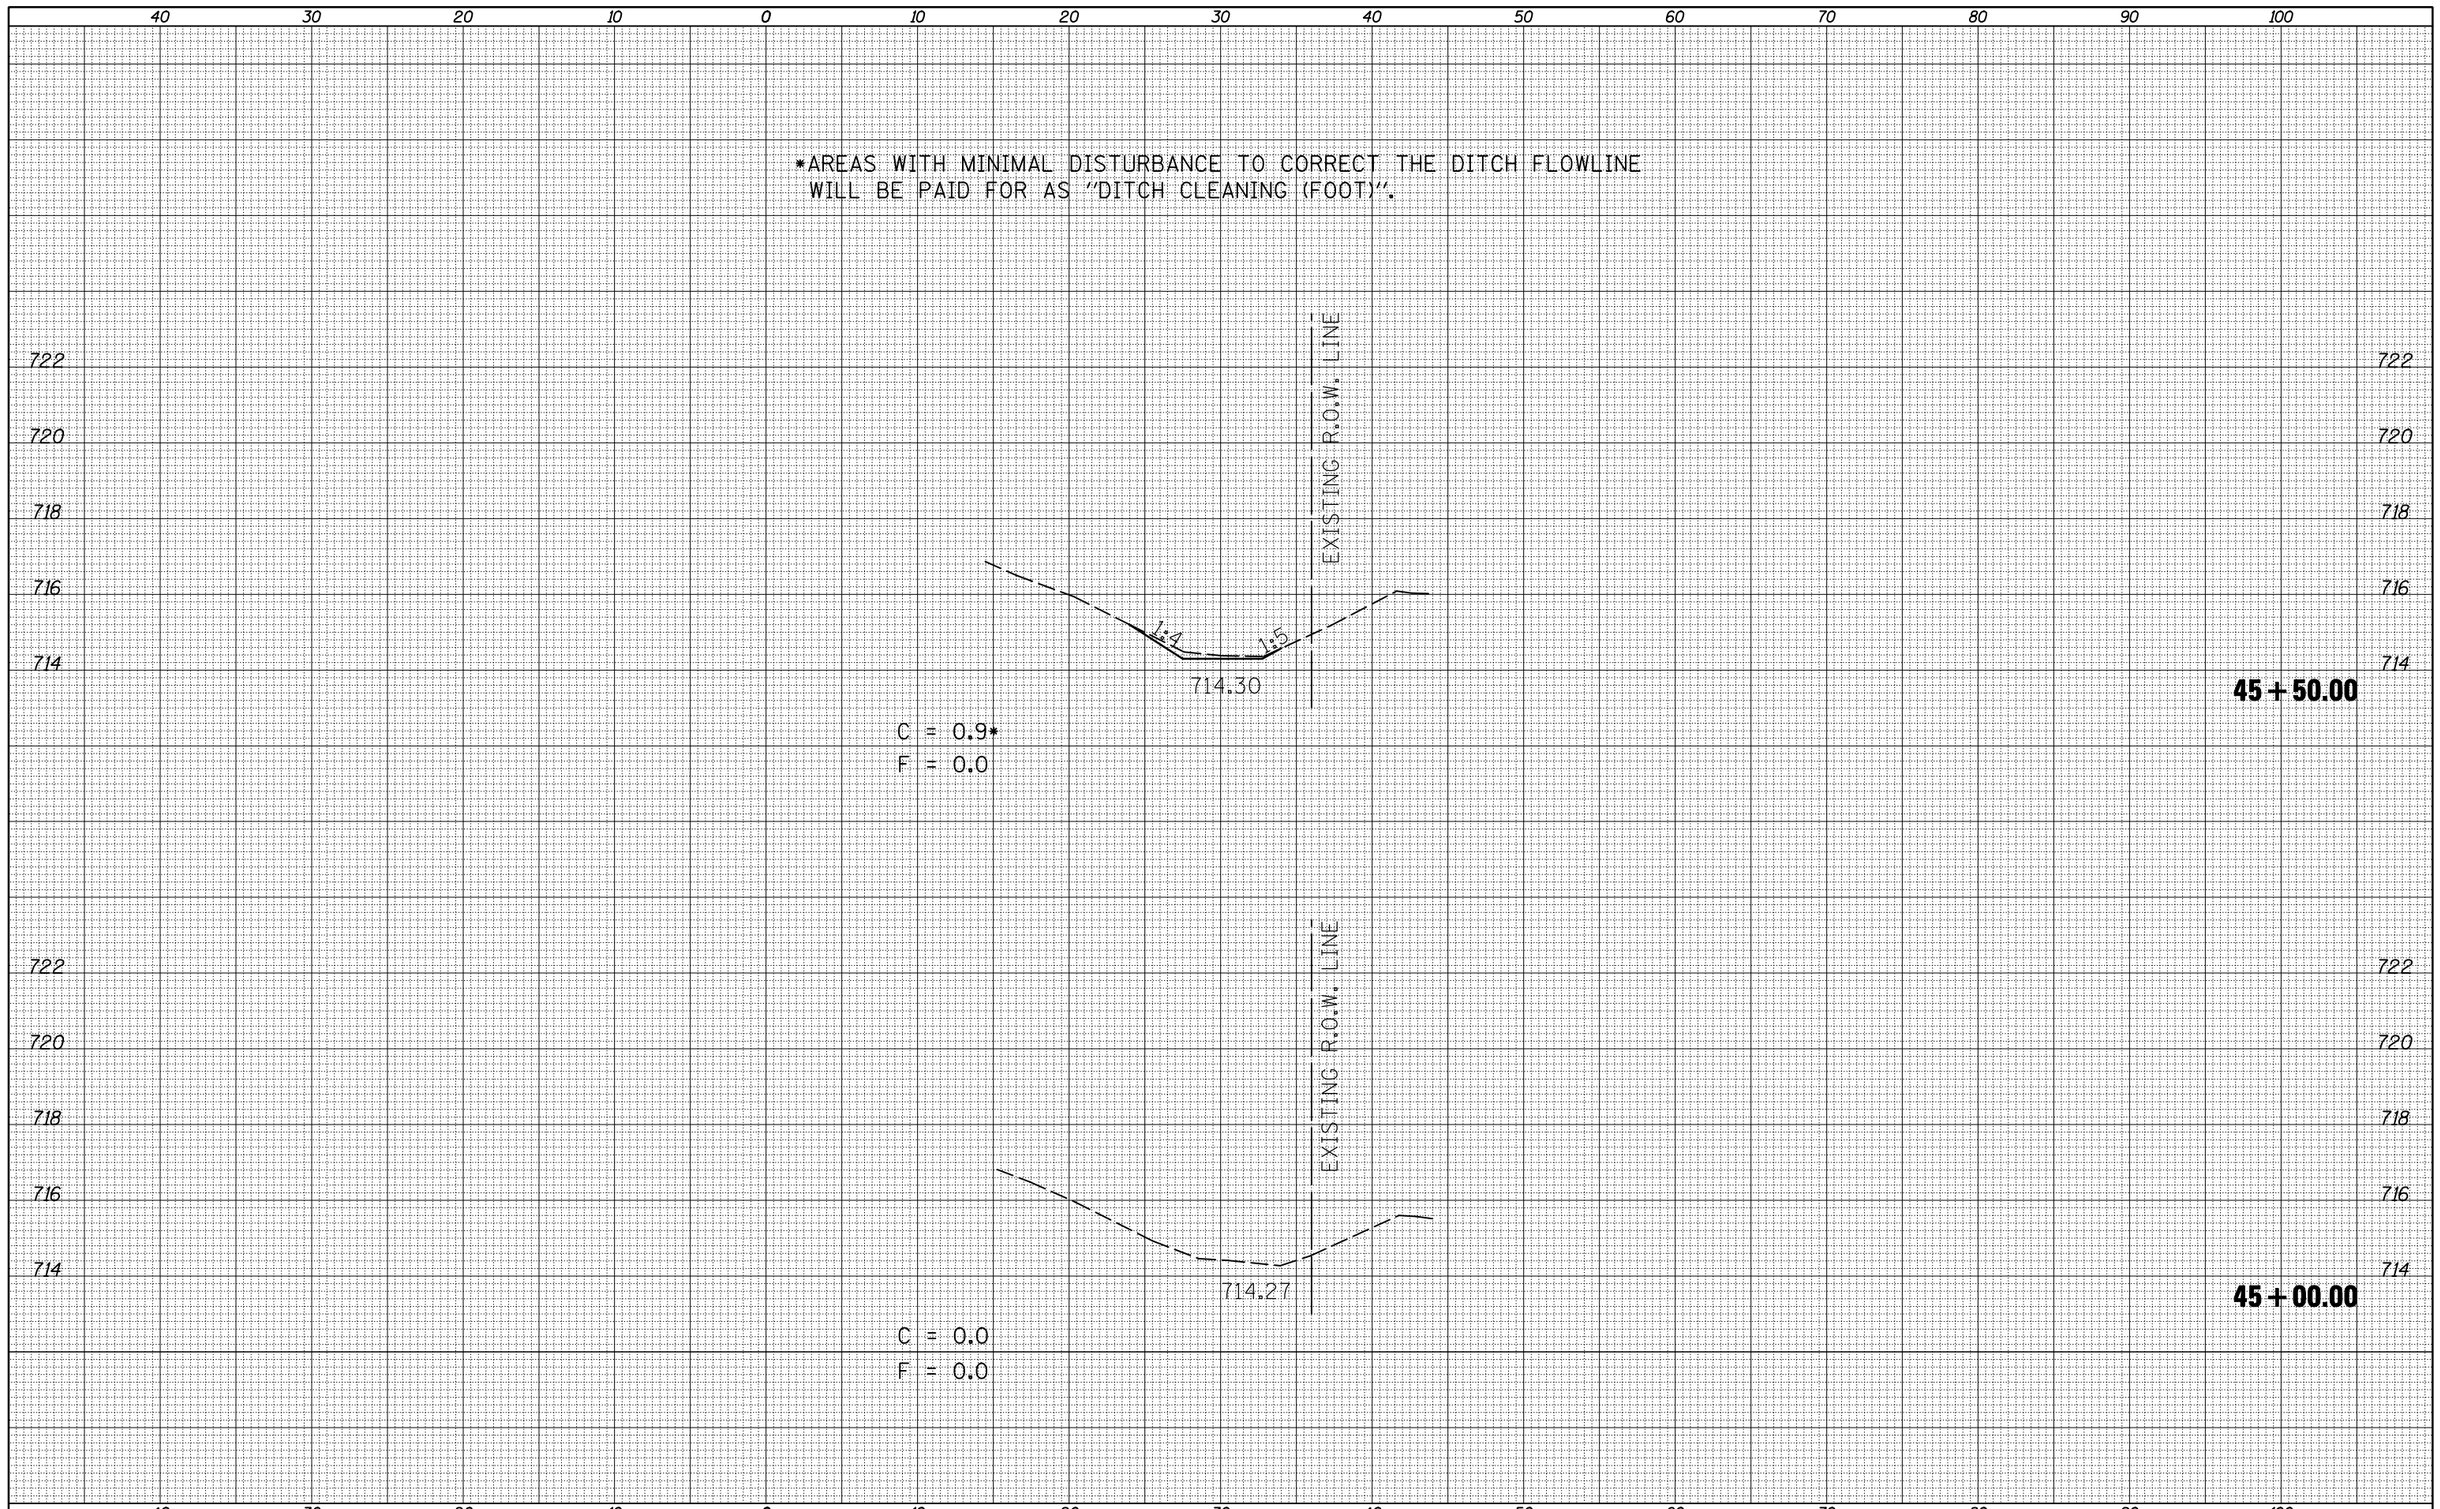

ORIGINAL SURVEY	NOTE BOOK	NO.
SURVEYED	BY	
PLOTTED		
TEMPLATE		
AREAS		
AREAS CHECKED		DATE

FILE NAME = c:\pw_work\pwidot\hennessdm\d0184799\D570800-sht-xssht-105west.dgn	USER NAME = hennessdm	DESIGNED -	REVISED -
		DRAWN -	REVISED -
	PLOT SCALE = 10.0000 ' / IN.	CHECKED -	REVISED -
	PLOT DATE = 10/20/2010	DATE -	REVISED -

STATE OF ILLINOIS
DEPARTMENT OF TRANSPORTATION

CROSS SECTIONS C.H. 12 & IL 105 (WEST)

SCALE: | SHEET NO. 1 OF 9 SHEETS | STA. 45+00.00 TO STA. 45+50.00

F.A.P. RTE.	SECTION	COUNTY	TOTAL SHEETS	SHEET NO.
741	(8,9,10)CR	PIATT	65	57
		CONTRACT NO. 70800		
	ILLINOIS	FED. AID PROJECT		