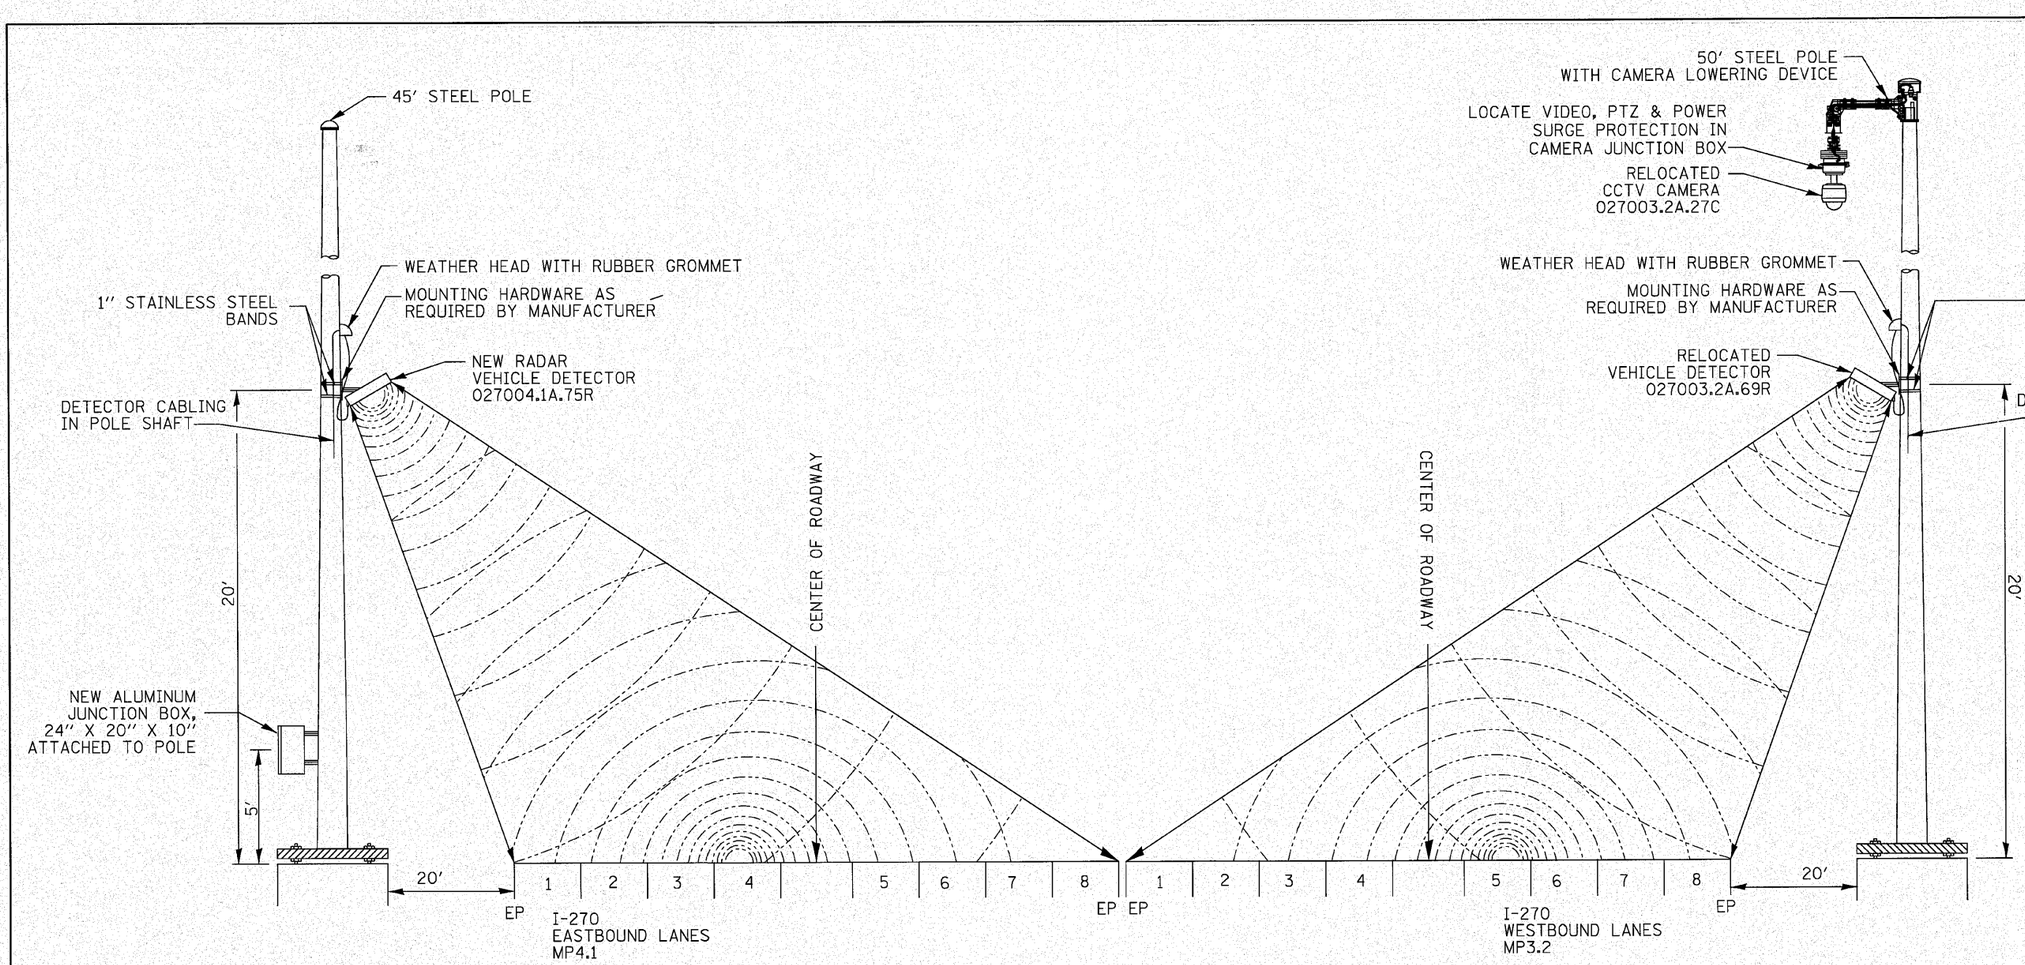

RADAR VEHICLE DETECTOR DETAIL

NOT TO SCALE

LOCATIONS:

1. 027004.1A.75R
   LIGHT POLE, STEEL, 45 FT.
   W/3 LANES PER DIRECTION

2. REL. 027003.2A.27C
   REL. 027003.2A.69R
   LIGHT POLE, STEEL,
   50 FT. WITH CAMERA LOWERING DEVICE
   W/2 LANES PER DIRECTION

FILE NAME = c:\pw_work\pwidot\prestonme\d0134173\d876d09-sht-ITS-plan.dgn	USER NAME = prestonme	DESIGNED - ___	REVISED - ___
		DRAWN - ___	REVISED - ___
	PLOT SCALE = 100.0000 ′ / IN.	CHECKED - ___	REVISED - ___
	PLOT DATE = 11/24/2010	DATE - _____	REVISED - ___

STATE OF ILLINOIS
DEPARTMENT OF TRANSPORTATION

RADAR VEHICLE DETECTION DETAILS

SCALE: _____ | SHEET NO. __ OF ___ SHEETS | STA. _____ TO STA. _____

F.A.I. RTE.	SECTION	COUNTY	TOTAL SHEETS	SHEET NO.
270	DIST D8 ITS 2011-1	MADISON	17	5
		CONTRACT NO. 76D09		
FED. ROAD DIST. NO. _	ILLINOIS	FED. AID PROJECT		