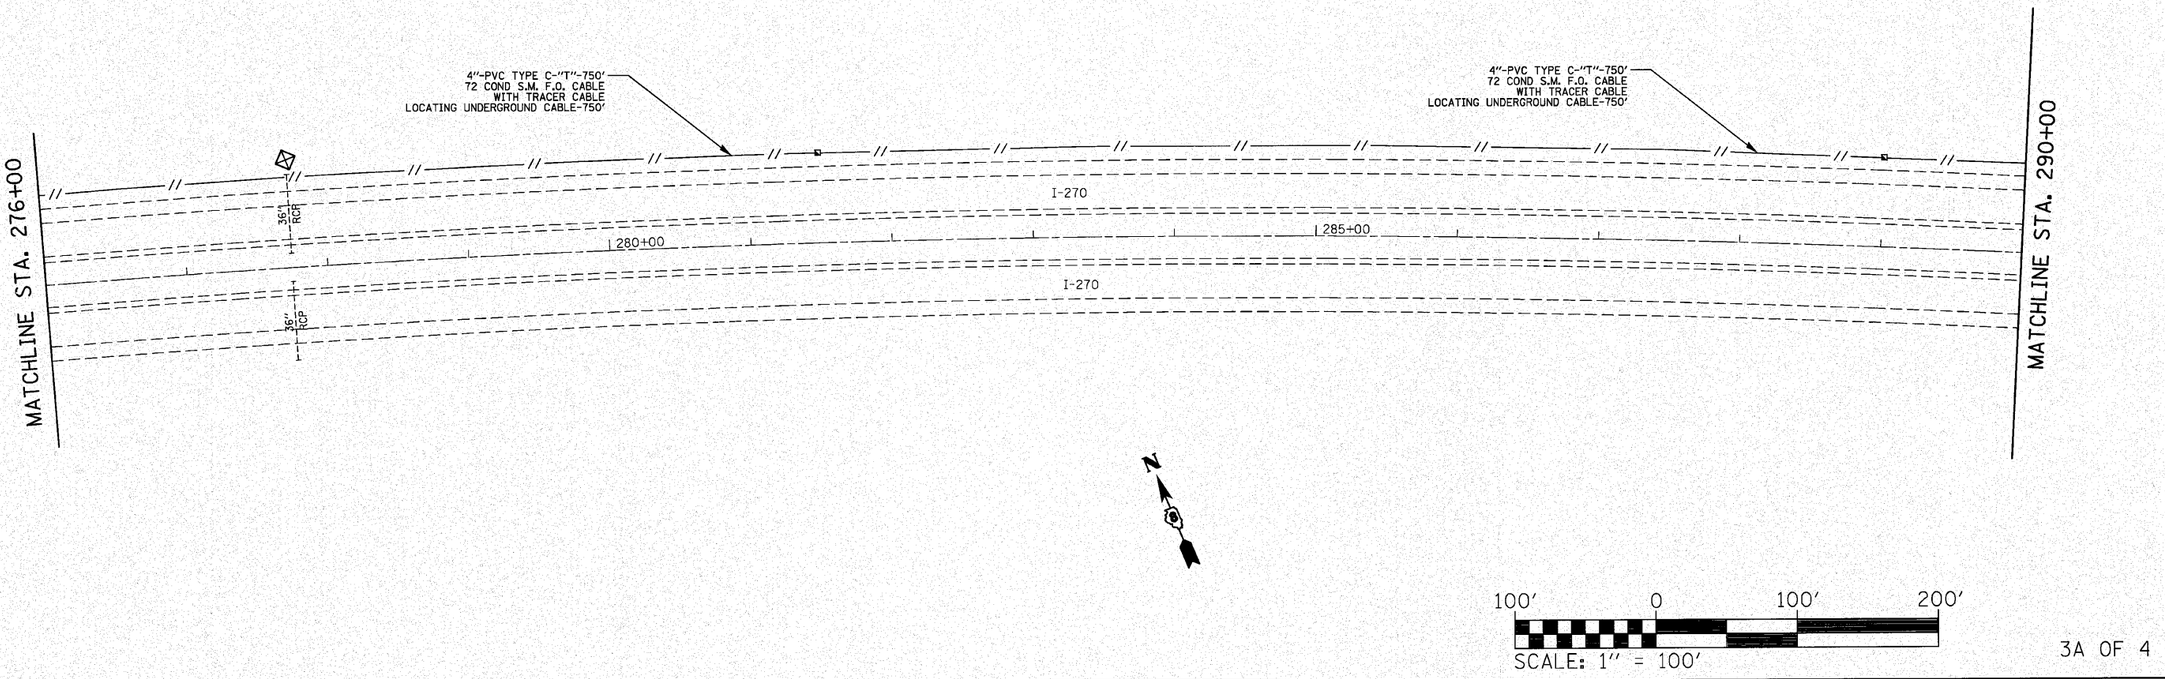

3A OF 4

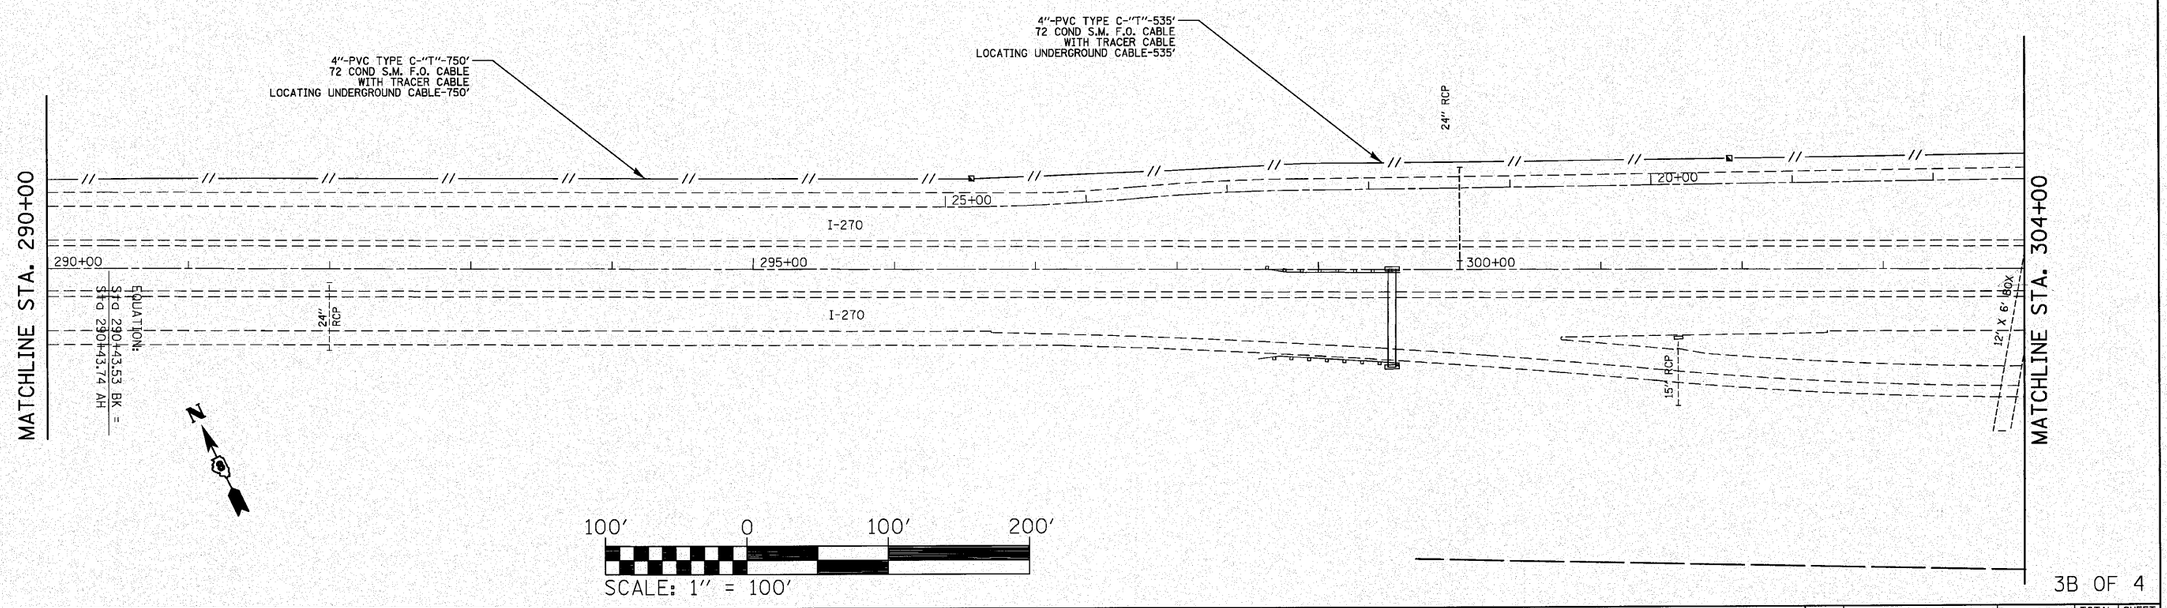

3B OF 4

FILE NAME = c:\pw_work\pwidot\prestonme\d0134173\d876d09-sht-ITS-plan.dgn	USER NAME = prestonme	DESIGNED - ___	REVISED - ___
		DRAWN - ___	REVISED - ___
	PLOT SCALE = 100.0000 ' / IN.	CHECKED - ___	REVISED - ___
	PLOT DATE = 11/24/2010	DATE - _____	REVISED - ___

STATE OF ILLINOIS
DEPARTMENT OF TRANSPORTATION

ITS PLAN 3A & 3B OF 4

SCALE: _____ | SHEET NO. __ OF ___ SHEETS | STA. 276+00 TO STA. 304+00

F.A.I. RTE.	SECTION	COUNTY	TOTAL SHEETS	SHEET NO.
270	DIST D8 ITS 2011-1	MADISON	17	11
		CONTRACT NO. 76D09		
FED. ROAD DIST. NO. _	ILLINOIS	FED. AID PROJECT		