CONTRACT: 85513

ROUTE	SECTION	SHEET
24	06-00400-00-RS	45 OF 165

MERIDIAN ROAD, STA 125+00 – STA 140+00

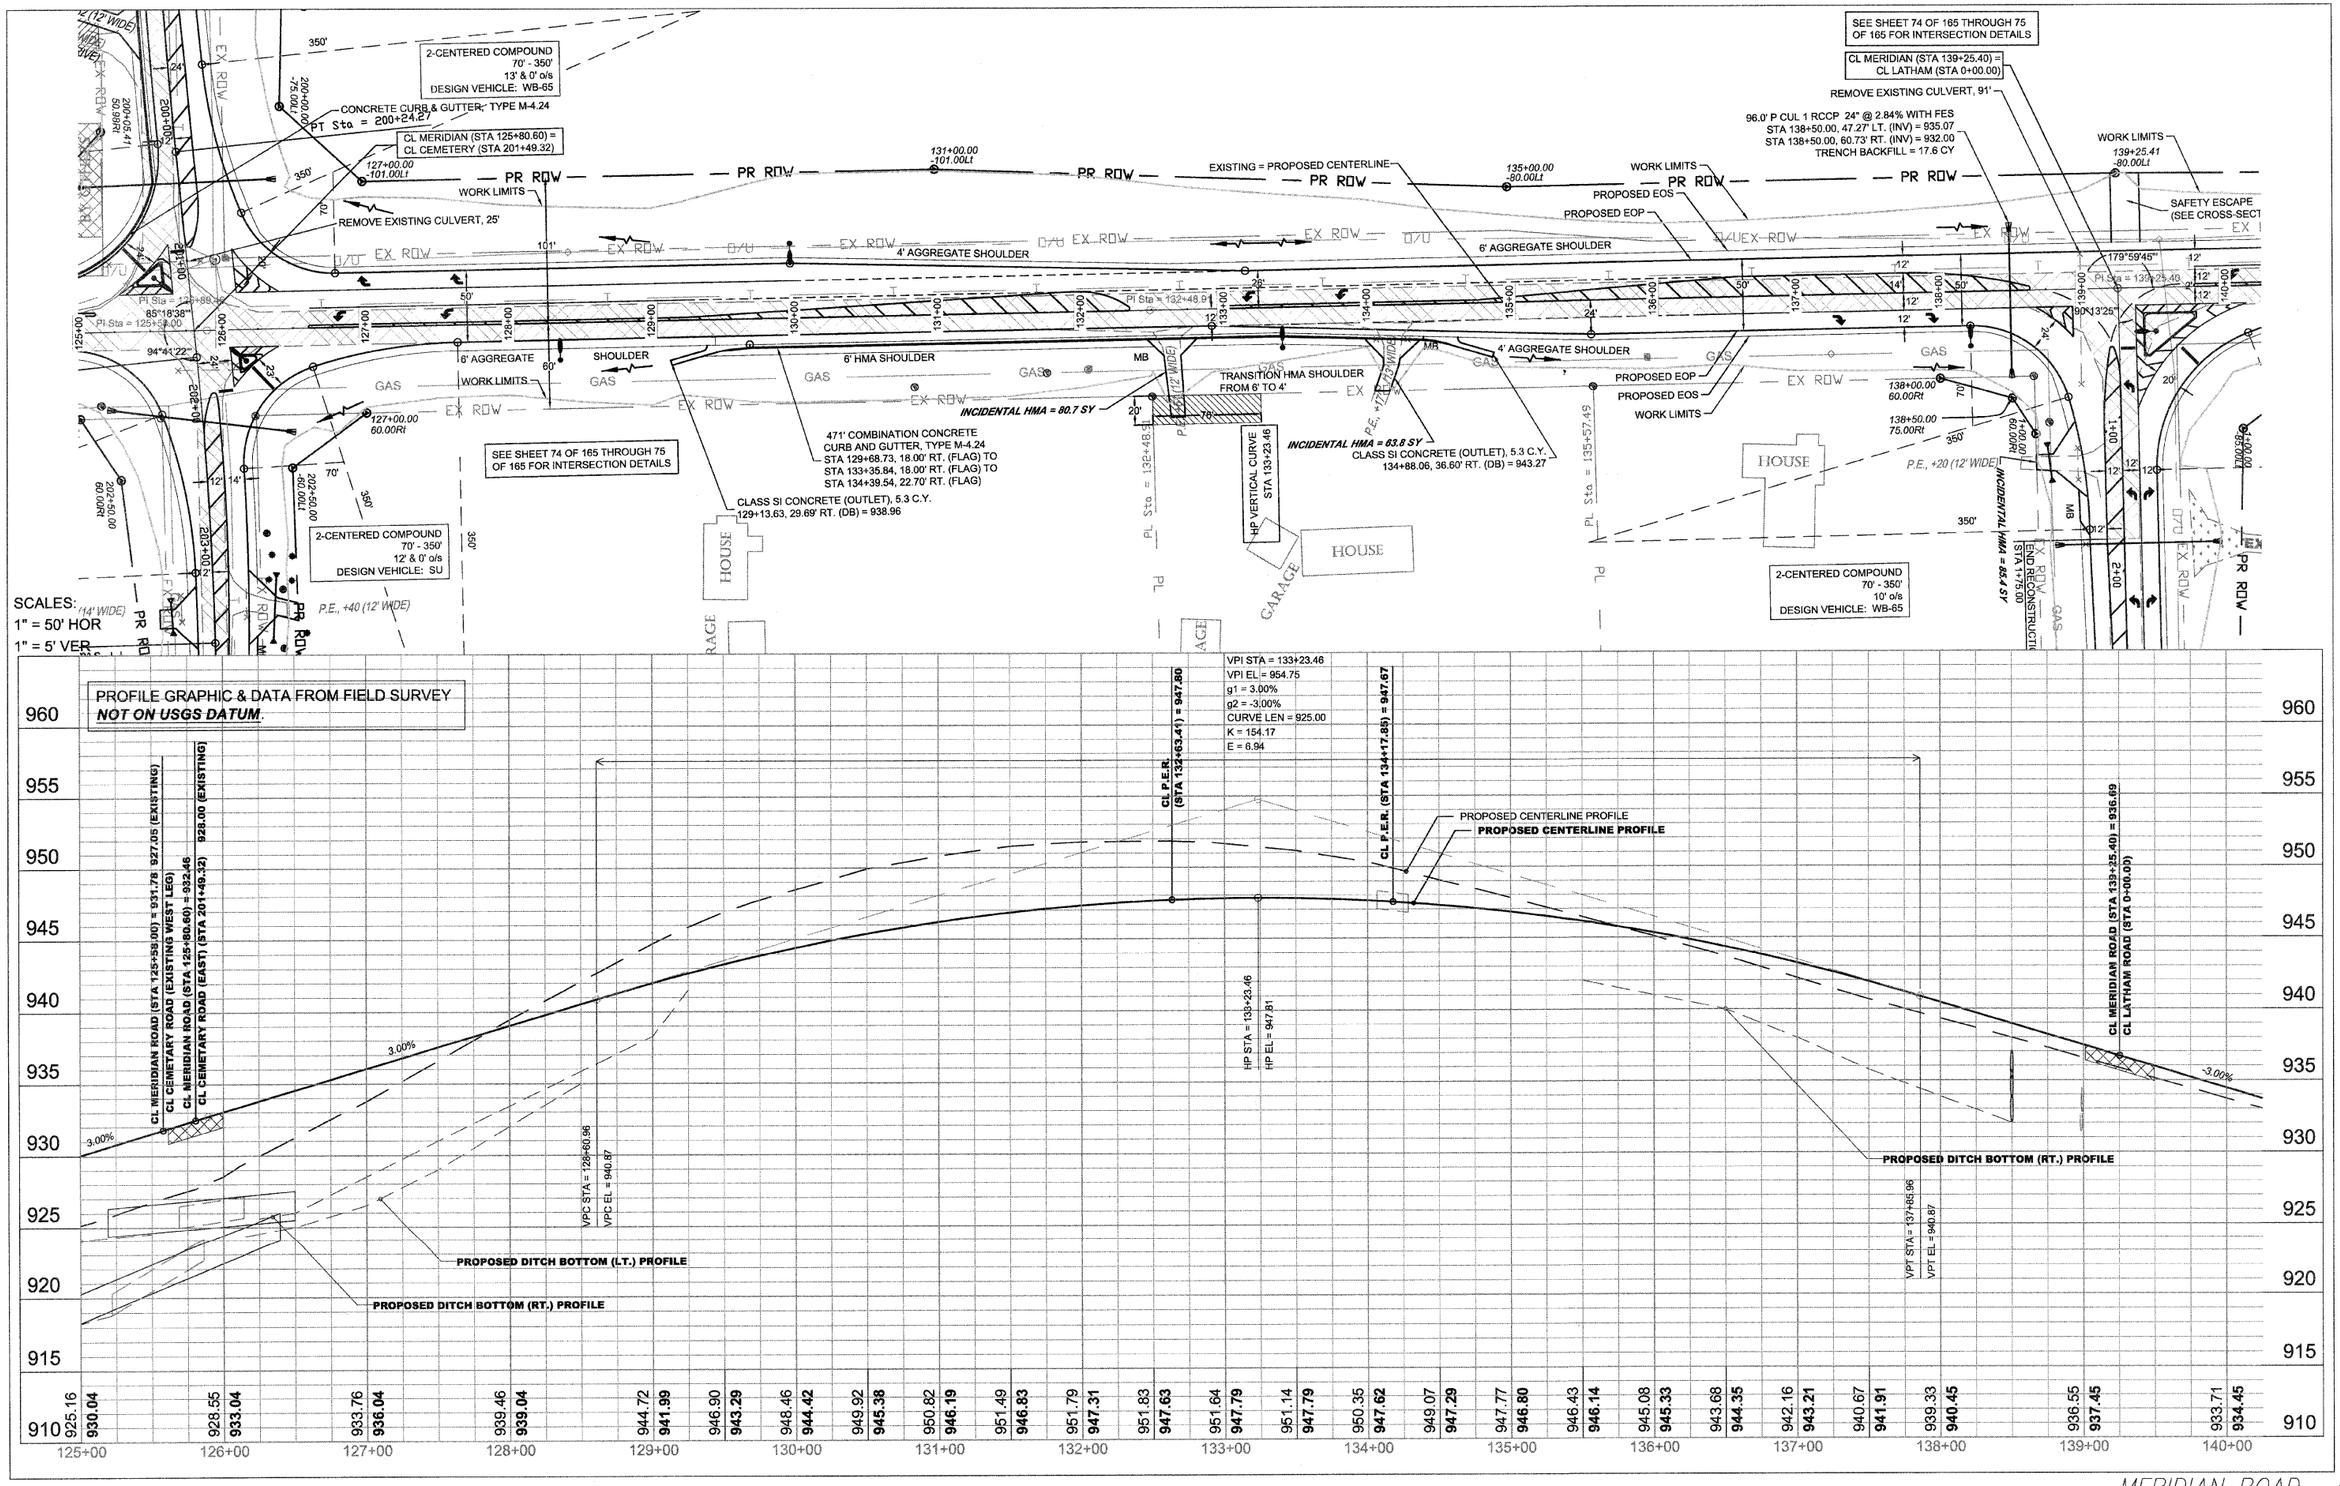

MERIDIAN ROAD
PLAN & PROFILE