CONTRACT NO. 91445

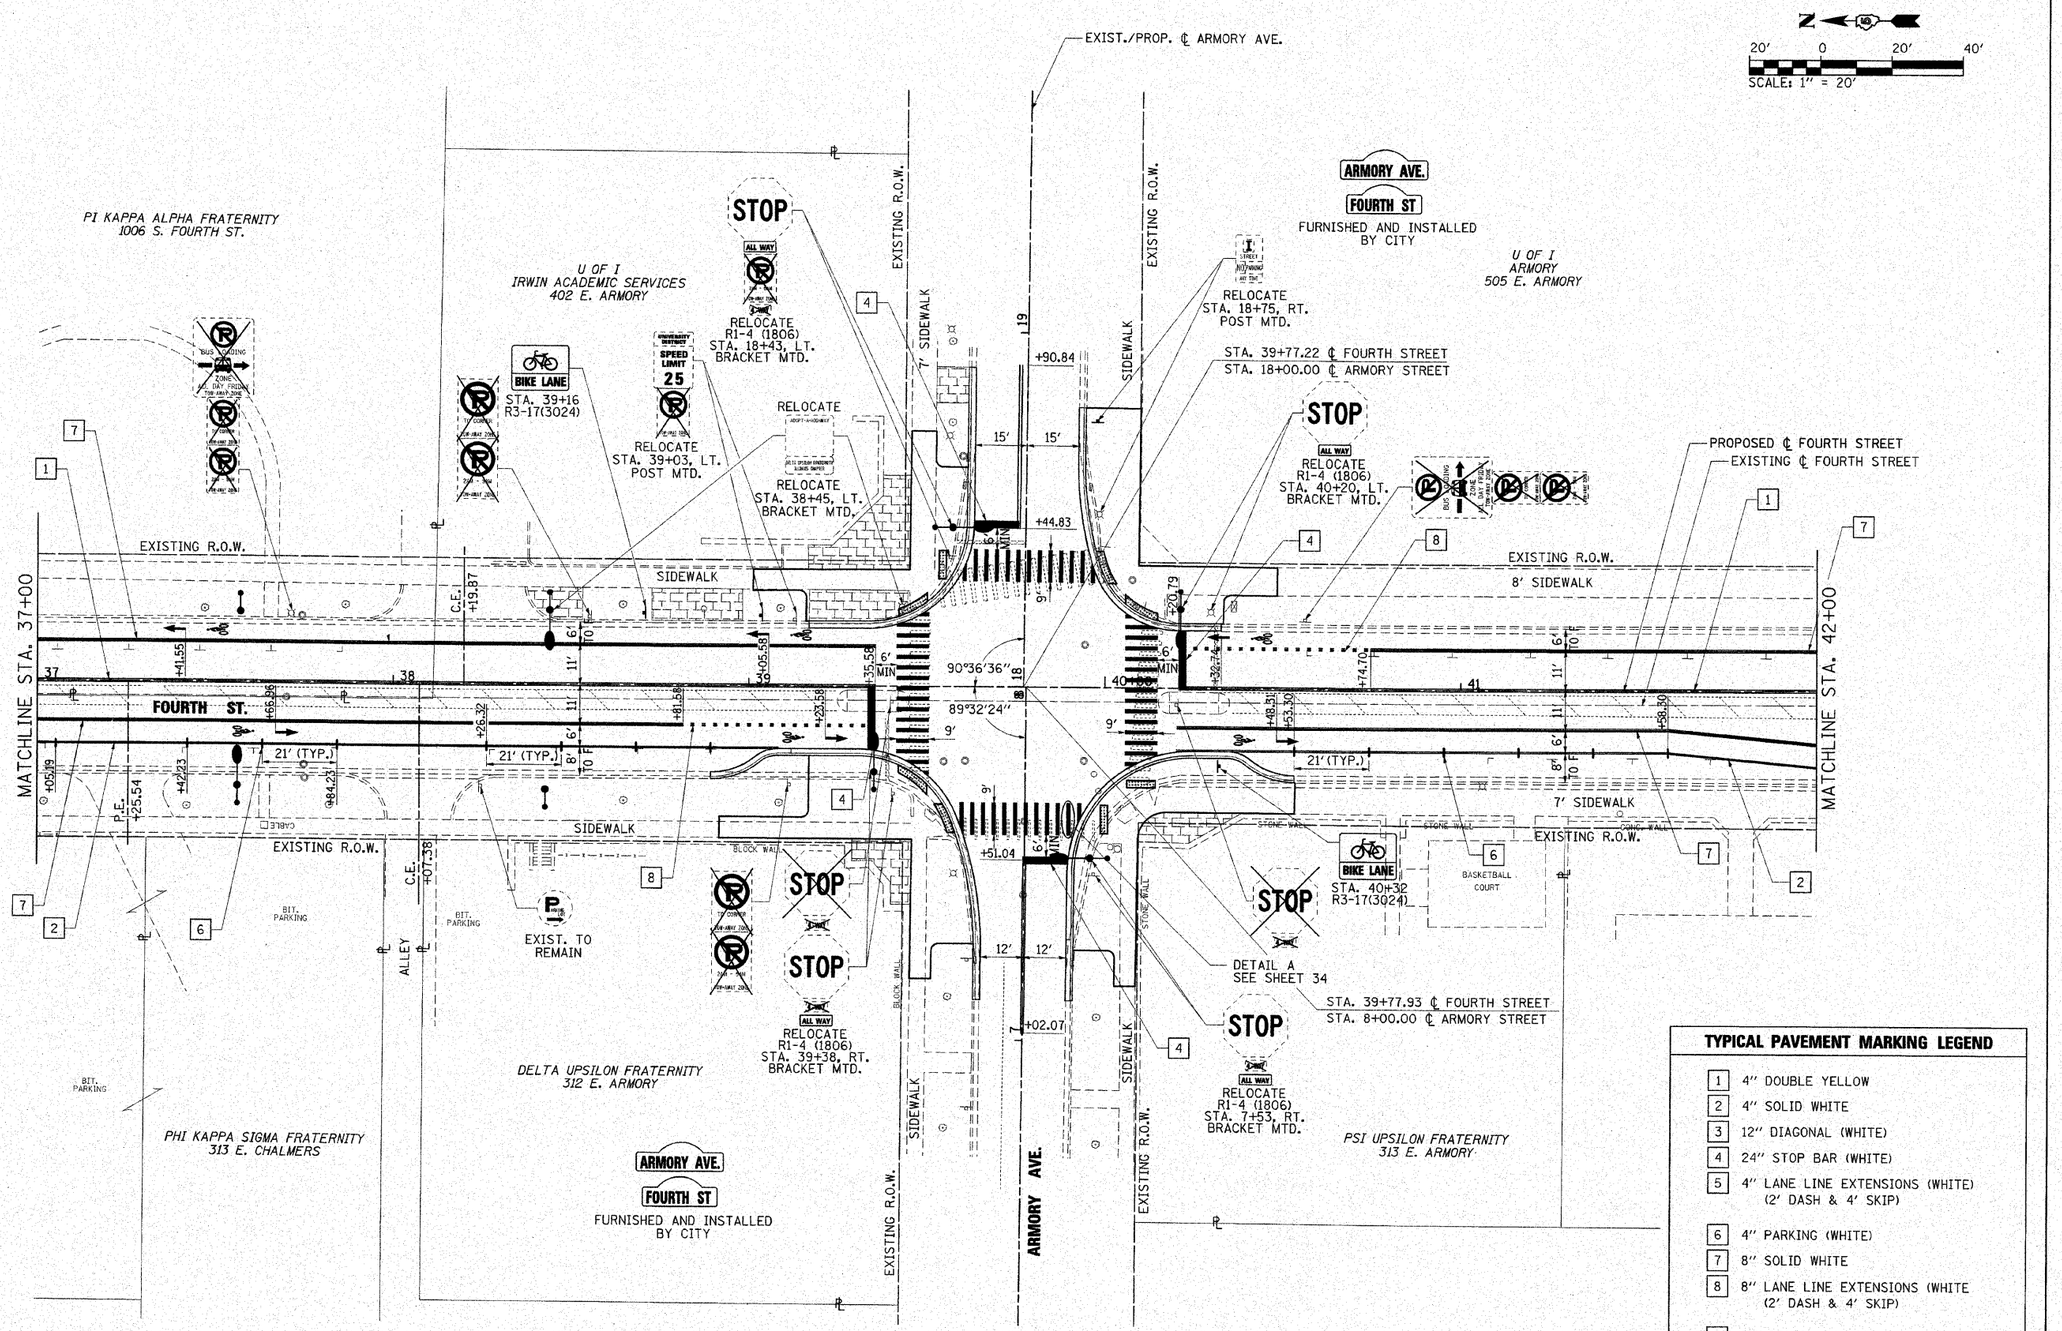

TYPICAL PAVEMENT MARKING LEGEND

1	4" DOUBLE YELLOW
2	4" SOLID WHITE
3	12" DIAGONAL (WHITE)
4	24" STOP BAR (WHITE)
5	4" LANE LINE EXTENSIONS (WHITE) (2' DASH & 4' SKIP)
6	4" PARKING (WHITE)
7	8" SOLID WHITE
8	8" LANE LINE EXTENSIONS (WHITE (2' DASH & 4' SKIP)
9	12" DIAGONAL (YELLOW) 20' C-C @ 45°

FILE NAME = l:\champaign\100940100\draw\cadd_sheets\PavementMarking-05_Armory.dgn	USER NAME = Jim Michael	DESIGNED - JMM/MJO	CMT CRAWFORD, MURPHY & TILLY, INC. CONSULTING ENGINEERS License No. 184-000613
	PLOT SCALE = 20.0000 ' / IN.	DRAWN - RAH	
	PLOT DATE = 10/18/2010	CHECKED - JMM	
		DATE - 10/15/2010	

©Copyright CMT, Inc.

CITY OF CHAMPAIGN
DEPARTMENT OF PUBLIC WORKS

PAVEMENT MARKING AND SIGNING PLAN
FOURTH STREET IMPROVEMENTS
CHAMPAIGN, ILLINIOIS

SCALE: 1" = 20' | SHEET NO. OF SHEETS | STA. 37+00 TO STA. 42+00

F.A.U RTE.	SECTION	COUNTY	TOTAL SHEETS	SHEET NO.
7171	10-00285-00-SP	CHAMPAIGN	55	38

CONTRACT NO. 91445

ILLINOIS FED. AID PROJECT