FINAL SURVEY	BY	DATE
NOTE BOOK	SURVEYED	
NO.	PLOTTED	
	TEMPLATE	
	AREAS	
	AREAS CHECKED	

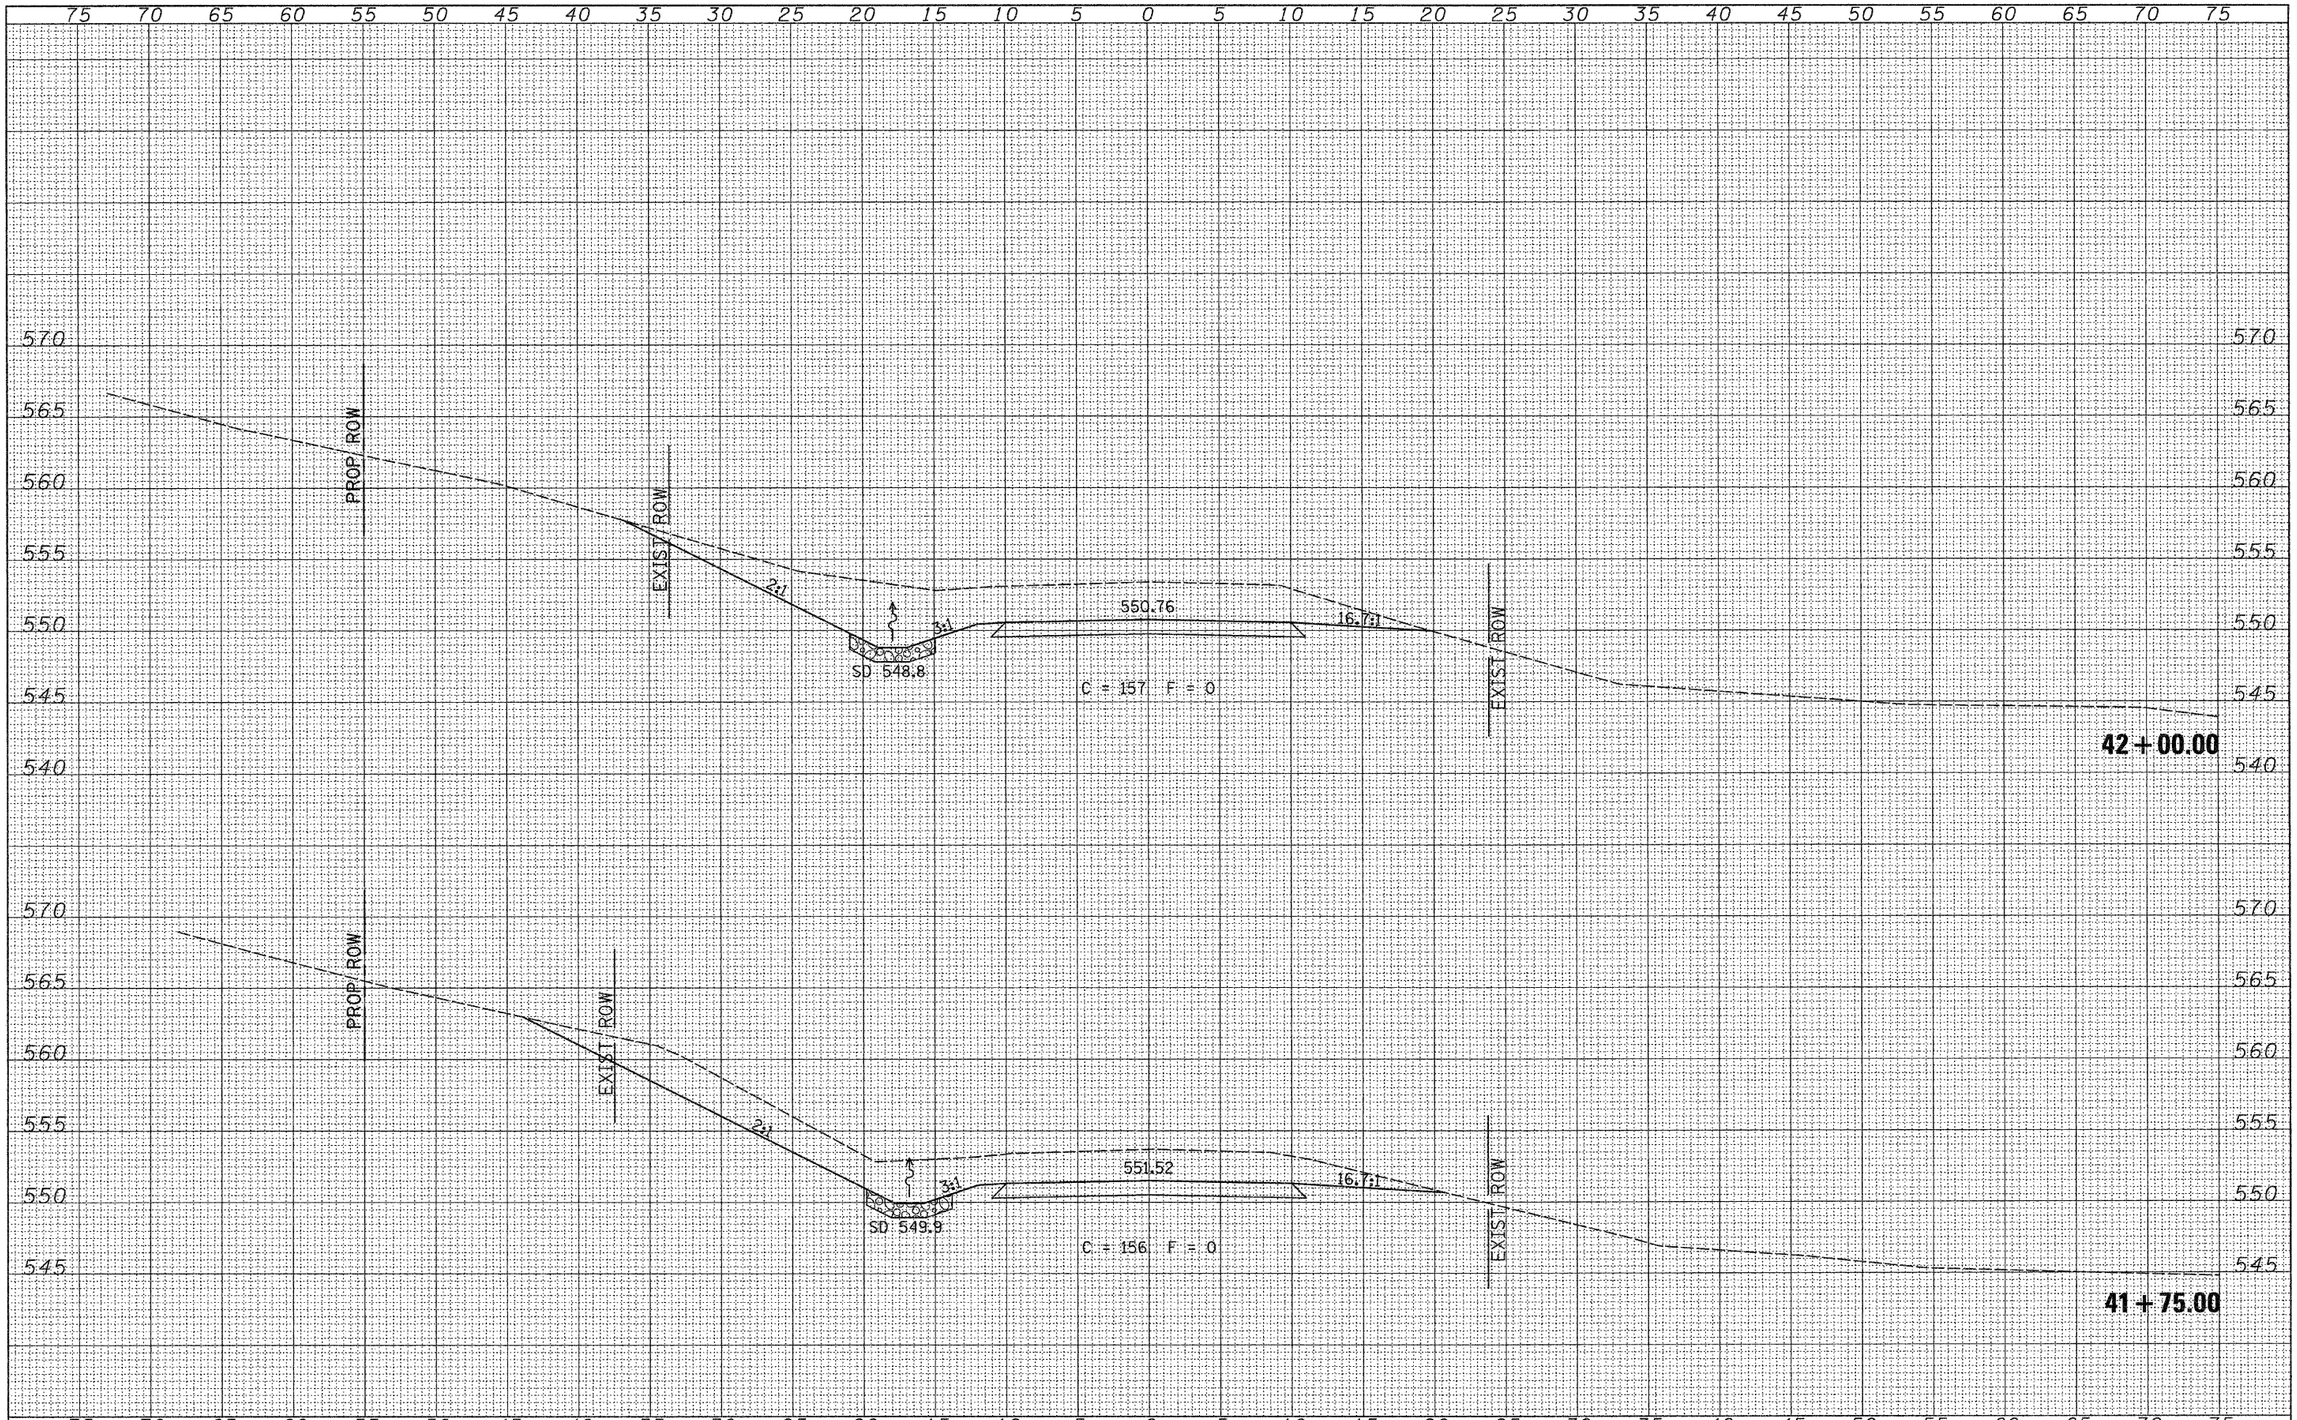

ORIGINAL SURVEY	BY	DATE
NOTE BOOK	SURVEYED	
NO.	PLOTTED	
	TEMPLATE	
	AREAS	
	AREAS CHECKED	

FILE NAME = W:\Bridge\2800 - Pike\2800xshts.dgn	USER NAME = cthomas	DESIGNED -	REVISED -
		DRAWN -	REVISED -
	PLOT SCALE = 5.0000 ' / IN.	CHECKED -	REVISED -
	PLOT DATE = 9/8/2010	DATE -	REVISED -

PIKE COUNTY
TOWNSHIP ROAD 359
OVER HONEY CREEK

CROSS SECTIONS

SCALE: 1"=5'-0" | SHEET NO. 3 OF 12 SHEETS | STA. 41+75.00 TO STA. 42+00.00

RTE.	SECTION	COUNTY	TOTAL SHEETS	SHEET NO.
TR 359	09-11113-00-BR	PIKE	28	19
		CONTRACT NO. 73540		
FED. ROAD DIST. NO. 7	ILLINOIS	FED. AID PROJECT BROS-0149(041)		