SIGN DETAIL

1:75

EB-TR-52
STA. 550+10

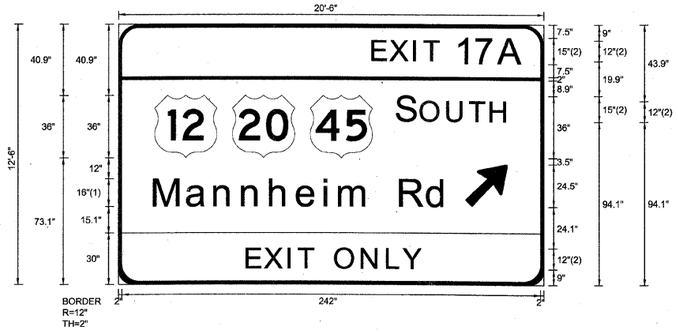

FONT:
(1) ClearviewHwy-5-W-R
(2) ClearviewHwy-5-W

SIGN NUMBER	name
WIDTH x HGHT.	20'-6" x 12'-6"
BORDER WIDTH	2"
CORNER RADIUS	12"
MOUNTING	Overhead
BACKGROUND	TYPE: Reflective
	COLOR: Green
LEGEND/BORDER	TYPE: Reflective
	COLOR: White,Black/White

SYMBOL	ROT	X	Y	WID	HT
M1_4	0	20.9	73.1	36	36
M1_4	0	65.9	73.1	36	36
M1_4	0	110.9	73.1	36	36
ARMED	45	200.6	45.1	20	31.5

Panel Style: sign_default.ssi
Dimensions are in inches.tenths

Letter locations are panel edge to lower left corner

LETTER POSITIONS (X)

																																			LENGTH	SERIES-SIZE
E	X	I	T	1	7	A																															ClearviewHwy-5-W
147.3	157.6	171.2	177.1	195.8	207	220.4																														87.1	12,15
S	O	U	T	H																																	ClearviewHwy-5-W
161.4	175.2	190.7	203.5	215.8																																63.5	15,12
M	a	n	n	h	e	i	m		R	d																											ClearviewHwy-5-W-R
20.9	39.8	55.8	72	88.1	103.7	119.5	128	146.1	163.3	179																										169.7	1613
E	X	I	T		O	N	L	Y																													ClearviewHwy-5-W
74.7	85	98.6	104.6	113.2	125.9	141.3	155.9	165.2																												101	12

FILE NAME =	DESIGNED - SEW	REVISED -
$FILE$	DRAWN - SEW	REVISED -
USER NAME = $USER$	CHECKED - FML	REVISED -
PLOT DATE = $DATE$	DATE - 1/25/10	REVISED -

LIN ENGINEERING,LTD.
Consulting Engineers
Chatham, Illinois Westmont, Illinois

STATE OF ILLINOIS
DEPARTMENT OF TRANSPORTATION

SIGNING DETAILS

SCALE: N.T.S. | SHEET NO. 5 OF 43 SHEETS | STA. | TO STA.

F.A.I. RTE.	SECTION	COUNTY	TOTAL SHEETS	SHEET NO.
290	(3435, ETC., 3838)RS-5	COOK	264	160
		CONTRACT NO. 60652		
FED. ROAD DIST. NO.	ILLINOIS	FED. AID PROJECT		