SIGN DETAIL

1:75

WB-TR-67
STA. 541+20

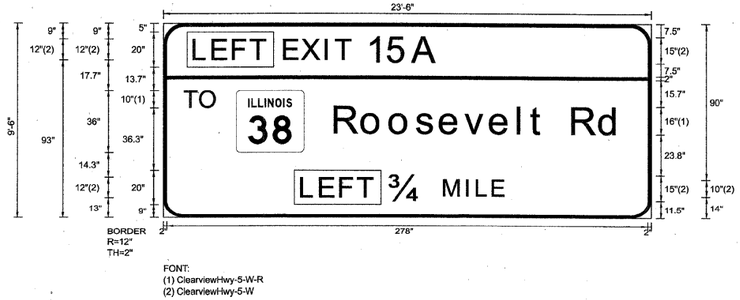

SIGN NUMBER	name
WIDTH x HGHT.	23'-6" x 9'-6"
BORDER WIDTH	2"
CORNER RADIUS	12"
MOUNTING	Overhead
BACKGROUND	TYPE: Reflective
	COLOR: Green
LEGEND/BORDER	TYPE: Reflective
	COLOR: White/White

SYMBOL	ROT	X	Y	WID	HT
M1-I100A-2-22-10D	0	42	39.3	39.3	36

Panel Style: sign_default.ssi
Dimensions are in inches.tenths

Letter locations are panel edge to lower left corner

LETTER POSITIONS (X)

																																			LENGTH	SERIES-SIZE
L	E	F	T																																		ClearviewHwy-5-W
18	28.8	40.5	50.6																																	41.2	12
E	X	I	T	1	5	A																															ClearviewHwy-5-W
70.1	80.4	94.1	100	118.6	130.6	144.7																														88.6	12,15
T	O																																				ClearviewHwy-5-W-R
12	21.2																																			18.5	10
R	o	o	s	e	v	e	l	t		R	d																										ClearviewHwy-5-W-R
99.4	115.1	131.2	146.6	160.3	174.6	189.3	205.5	212.8	220.6	236.7	252.4																									164.7	16\13
L	E	F	T																																		ClearviewHwy-5-W
80.1	91	102.7	112.7																																	41.2	12
¾	M	I	L	E																																	ClearviewHwy-5-W
131.4	162.6	175.7	181.7	190.7																																65.7	15,10

FILE NAME =	DESIGNED - SEW	REVISED -	
$FILE$	DRAWN - SEW	REVISED -	
USER NAME = $USER$	CHECKED - FML	REVISED -	
PLOT DATE = $DATE$	DATE - 1/25/10	REVISED -	

LIN ENGINEERING, LTD.
Consulting Engineers
Chatham, Illinois Westmont, Illinois

STATE OF ILLINOIS
DEPARTMENT OF TRANSPORTATION

SIGNING DETAILS

SCALE: N.T.S. | SHEET NO. 25 OF 43 SHEETS | STA. | TO STA.

F.A.I. RTE.	SECTION	COUNTY	TOTAL SHEETS	SHEET NO.
290	(3435, ETC., 383B)RS-5	COOK	264	180
		CONTRACT NO. 60G52		
FED. ROAD DIST. NO.	ILLINOIS	FED. AID PROJECT		