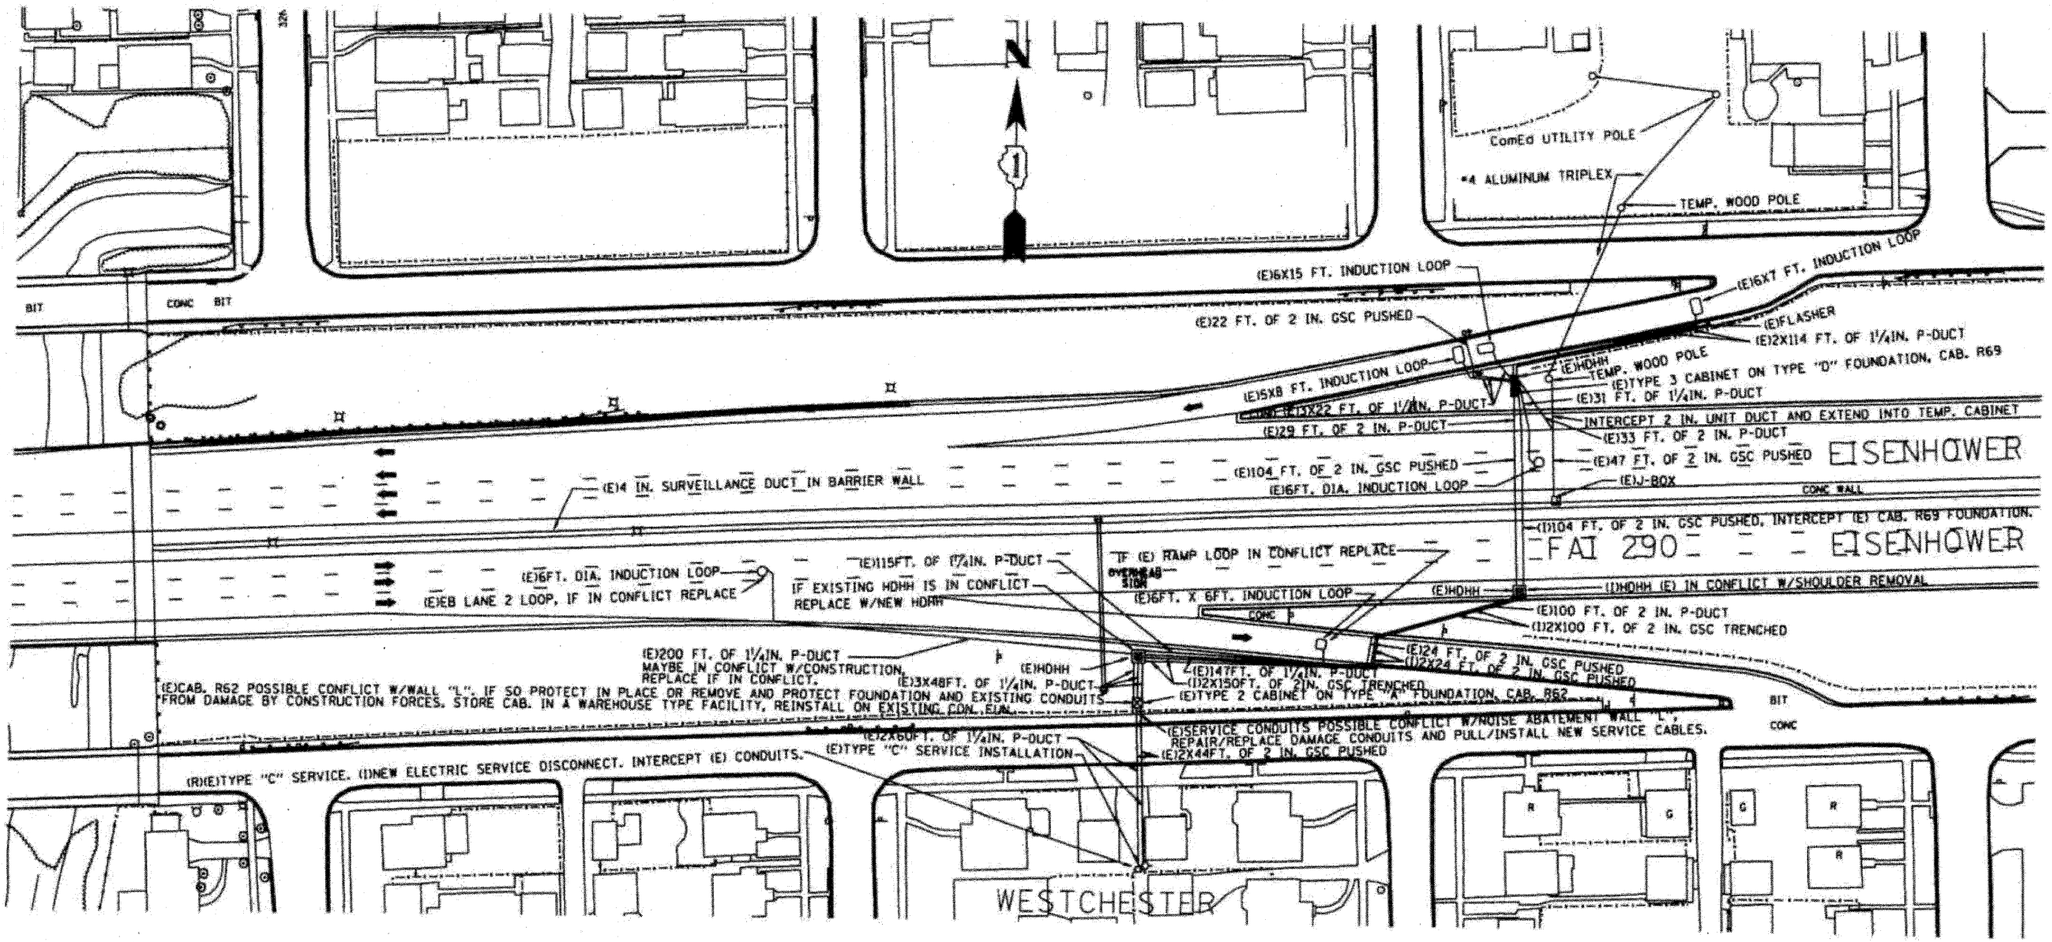

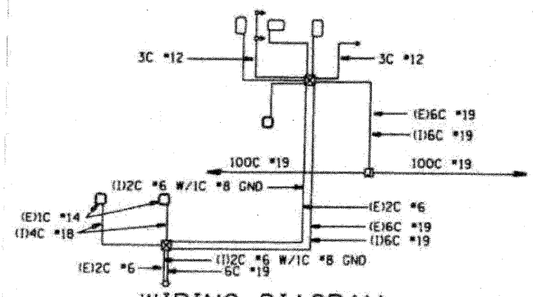

WIRING DIAGRAM

SYMBOL	LEGEND
▢	INDUCTION LOOP
Q	ROUND INDUCTION LOOP
▣	TSC CABINET
-O-	TELEPHONE SERVICE
-O-	SERVICE INSTALLATION
▣	JUNCTION BOX
■	HEAVY DUTY HAND HOLE
— — —	POLYETHYLENE DUCT
———	GALVANIZED STEEL CONDUIT
(E)	EXISTING
(P)	PROPOSED
(I)	INSTALL
▶	FLASHER

NOTE:

IDOT RECORD PLANS PROVIDED FOR INFORMATIONAL PURPOSES ONLY. THE CONTRACTOR IS RESPONSIBLE FOR VERIFYING THE LOCATION AND EXTENT OF WORK ASSOCIATED WITH REPLACEMENT OF INDUCTION LOOPS, LEAD-IN CABLE AND RELATED WORK.

SUMMARY OF QUANTITIES (THIS SHEET)		
DESCRIPTION	UNIT	QUANTITY
ELECTRIC CABLE IN CONDUIT, LEAD-IN, NO. 18 4/C, TWISTED, SHIELDED	LF	656
INDUCTION LOOP	LF	217

FILE NAME = ...\Signals\prpln_ABC_C2_ts_11.dgn	DESIGNED - GHT	REVISED -
	DRAWN - TMB	REVISED -
USER NAME = tblank	CHECKED - MPM	REVISED -
PLOT DATE = 1/25/2012	DATE - 1/25/10	REVISED -

benesch

STATE OF ILLINOIS
DEPARTMENT OF TRANSPORTATION

TRAFFIC SURVEILLANCE
ADDISON CREEK INSTALLATION

SCALE: N.T.S. | SHEET NO. 3 OF 8 SHEETS | STA. | TO STA.

F.A.I. RTE.	SECTION	COUNTY	TOTAL SHEETS	SHEET NO.
290	(3435, ETC., 3838)RS-5	COOK	264	227
		CONTRACT NO. 60G52		
FED. ROAD DIST. NO.	ILLINOIS	FED. AID PROJECT		