F.A.I. RTE.	SECTION	COUNTY	TOTAL SHEETS	SHEET NO.
STA.		TO STA.		
FED. ROAD DIST. NO.	ILLINOIS	FED. AID PROJECT		

BACK VIEW OF TONE RACK

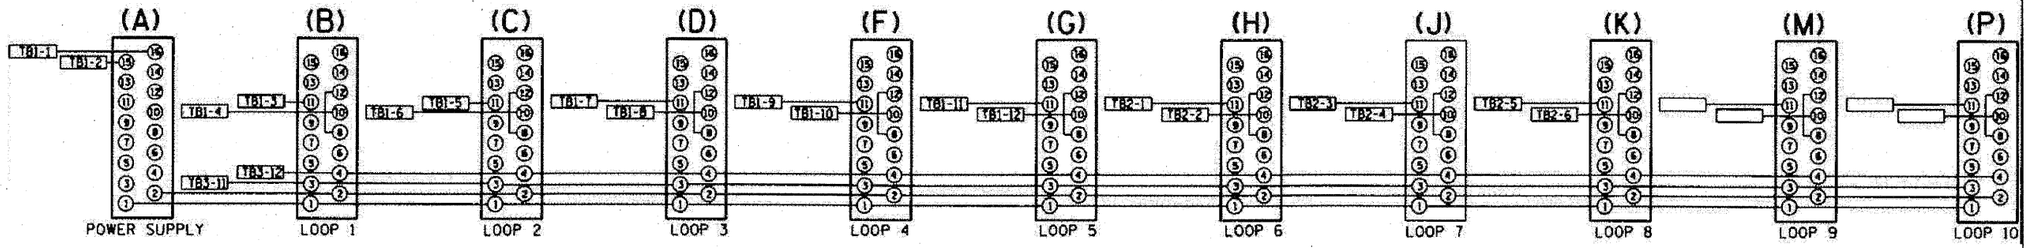

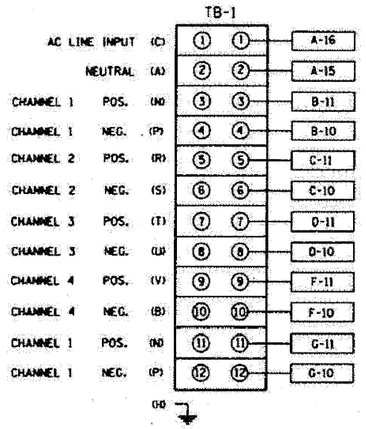

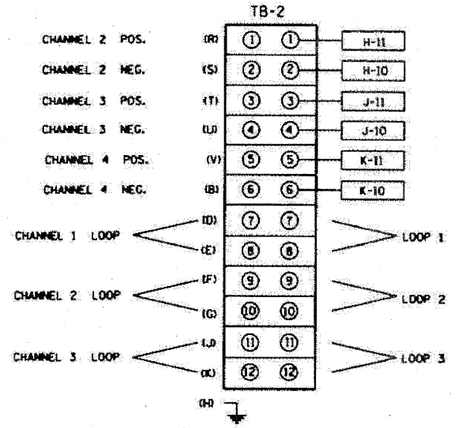

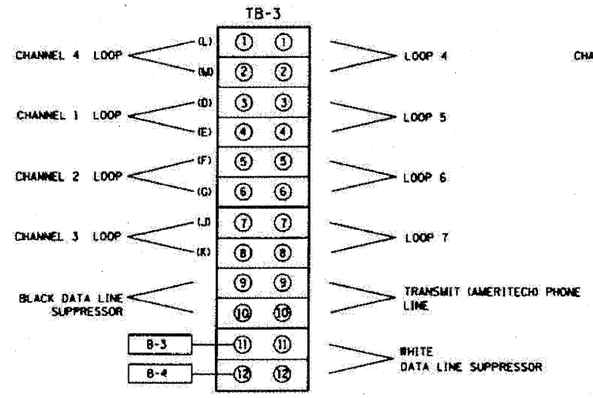

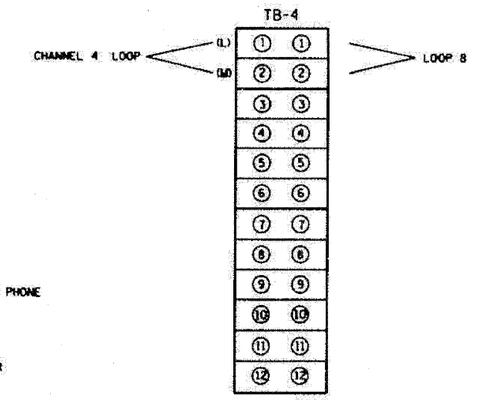

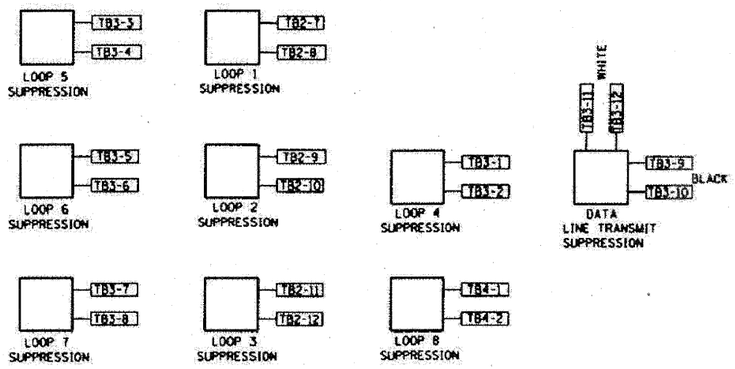

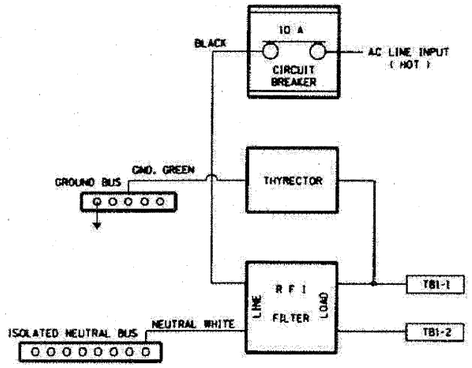

CABINET NO.

REVISIONS	
REMARK	DATE
R.L.	2/98
R.L.	6/99

ILLINOIS DEPARTMENT OF TRANSPORTATION
TRAFFIC SYSTEMS CENTER

TYPE 3 CABINET WIRING DIAGRAM

SCALE: VERT. NONE HORIZ. NONE
DRAWN BY G.M.
DATE 10/17/95
CHECKED BY R.L.

TRAFFIC SYSTEMS CENTER (TY-1TSC-400*13)

FILE NAME =	DESIGNED - GHT	REVISED -
...\prpln_ABC_C2_TS_DET_06.dgn	DRAWN - TMB	REVISED -
USER NAME = tblank	CHECKED - MPM	REVISED -
PLOT DATE = 1/25/2010	DATE - 1/25/10	REVISED -

benesch

STATE OF ILLINOIS
DEPARTMENT OF TRANSPORTATION

TRAFFIC SYSTEMS CENTER
DETAIL SHEETS

SCALE: N.T.S. | SHEET NO. 6 OF 16 SHEETS | STA. | TO STA.

F.A.I. RTE.	SECTION	COUNTY	TOTAL SHEETS	SHEET NO.
290	(3435, ETC., 3838)RS-5	COOK	264	238
		CONTRACT NO. 60G52		
FED. ROAD DIST. NO.	ILLINOIS	FED. AID PROJECT		