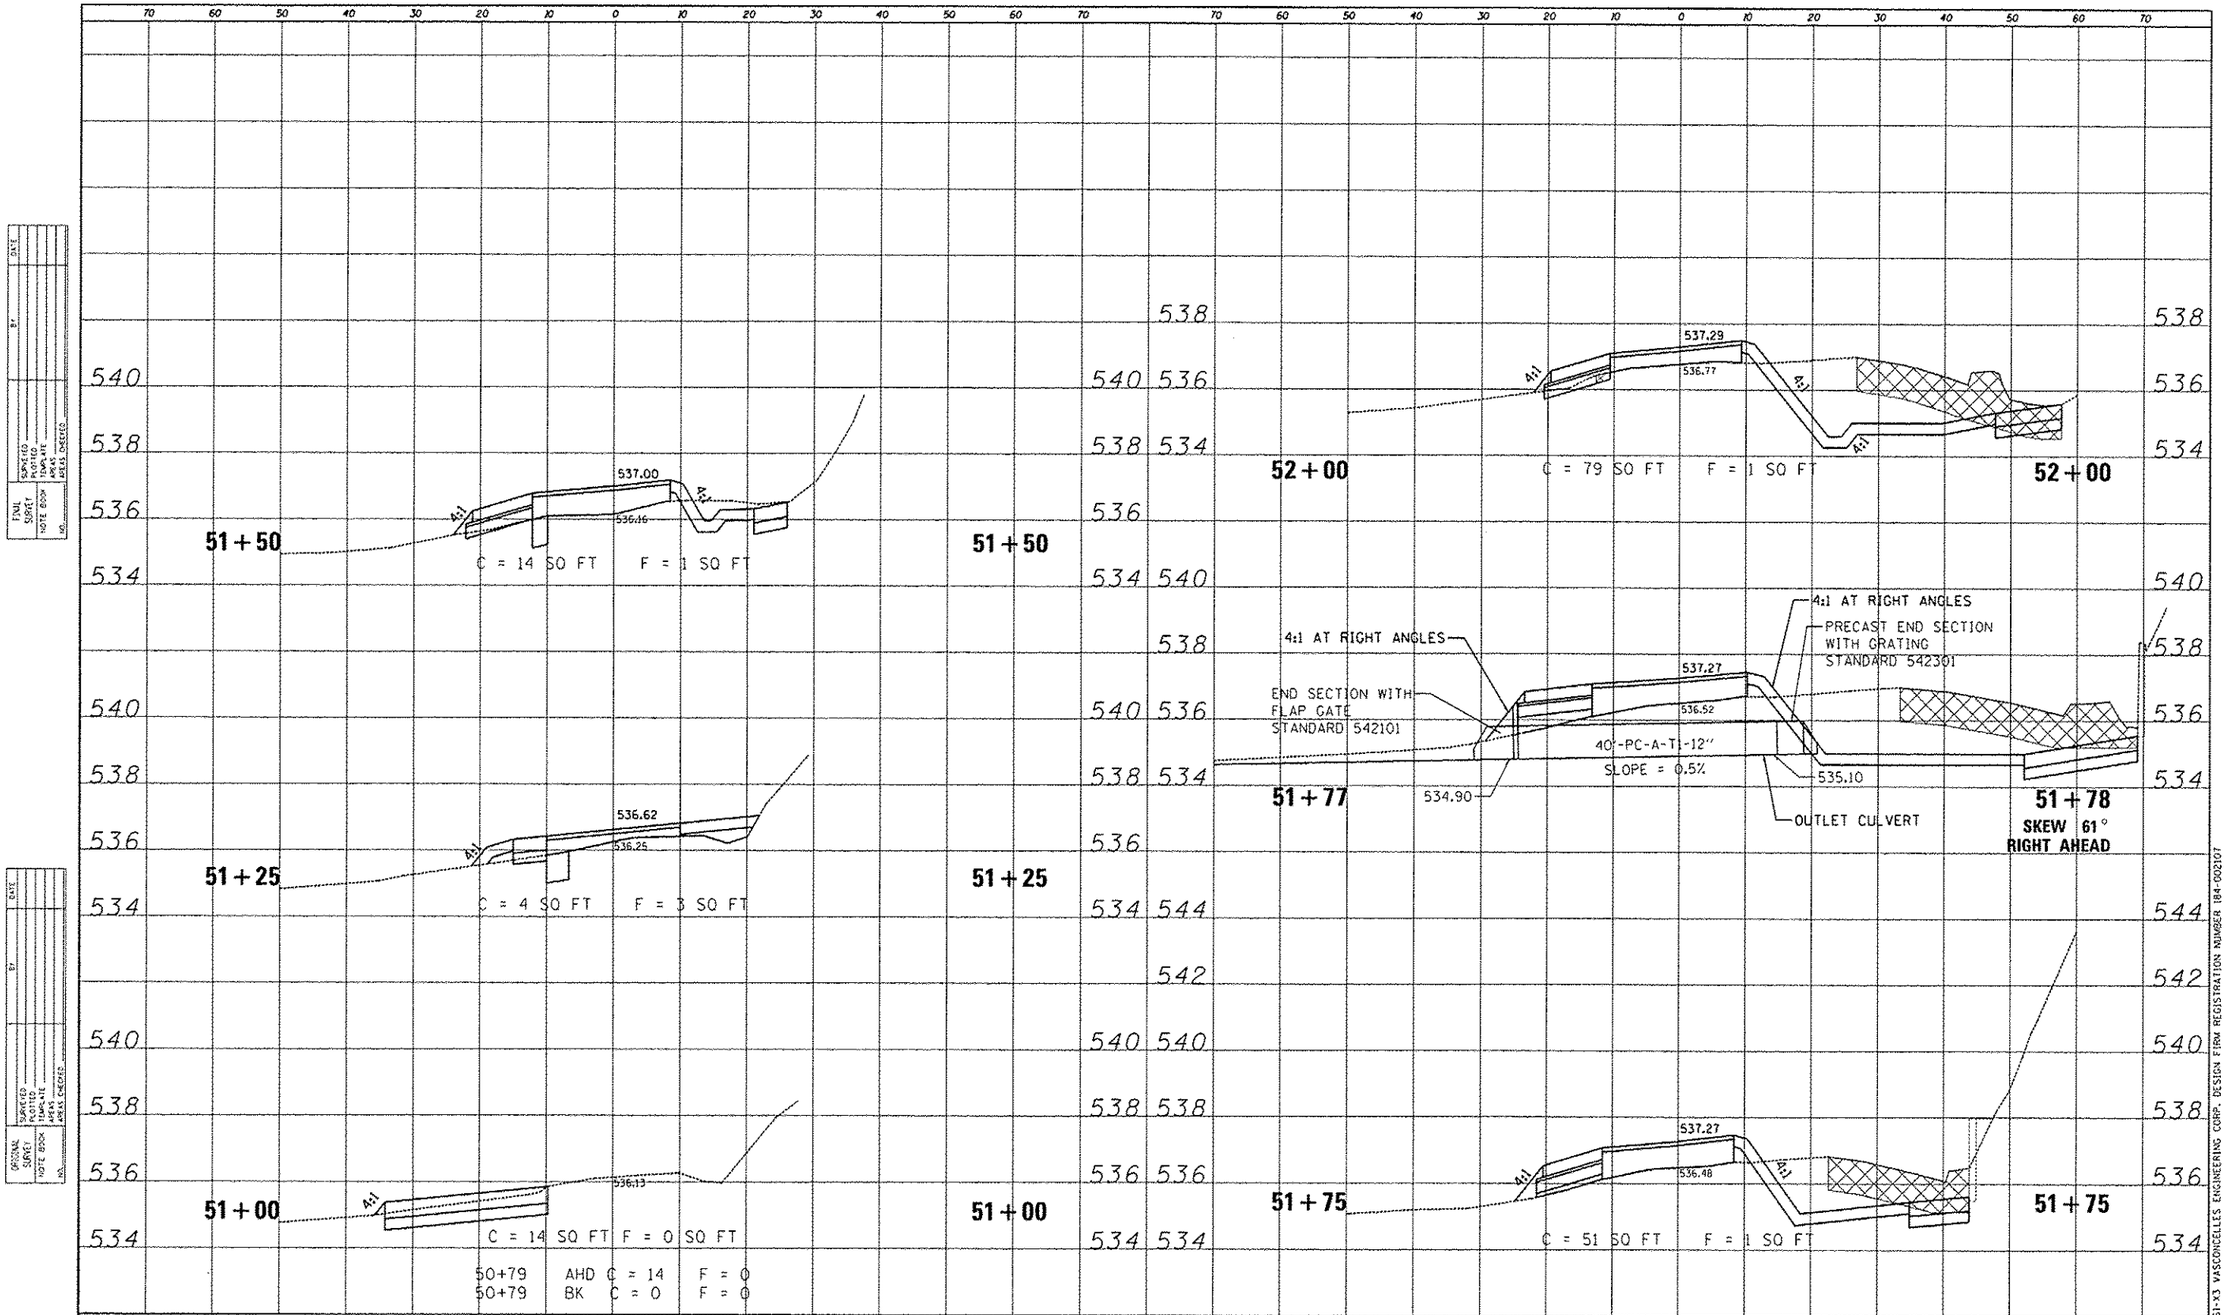

FILE NAME = D646319-sht015-xsection.dgn	USER NAME = SteveK	DESIGNED - R.H.D.	REVISED -
Default		DRAWN - S.D.K.	REVISED -
	PLOT SCALE = 10.0000 ' / in.	CHECKED -	REVISED -
	PLOT DATE = 12/19/2013	DATE - 12/19/13	REVISED -

STATE OF ILLINOIS
DEPARTMENT OF TRANSPORTATION

CROSS SECTIONS
LINCOLN'S TOMB, RECEIVING VAULT RENOVATIONS

SCALE: 1"=10' | SHEET 15 OF 16 SHEETS | STA. 51+00.00 | TO STA. 52+00.00

F.A. RTE.	SECTION	COUNTY	TOTAL SHEETS	SHEET NO.
		SANGAMON	16	15
		CONTRACT NO. 46315		
	ILLINOIS FED. AID PROJECT			

308 NO. 250-081-X3 VASCONCELLES ENGINEERING CORP. DESIGN FIRM REGISTRATION NUMBER 184-002107