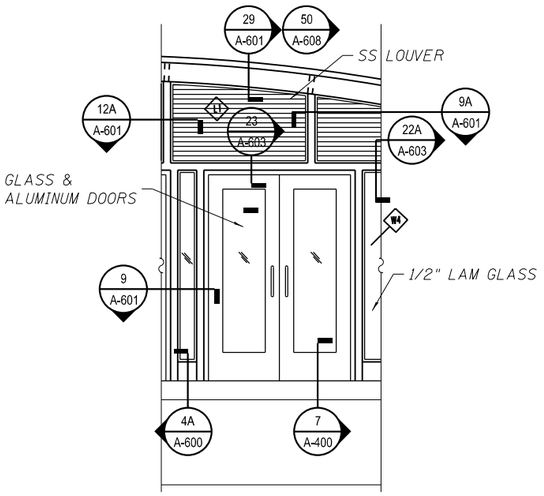

3 STATION EAST ELEVATION

SCALE: 3/8" = 1'-0"

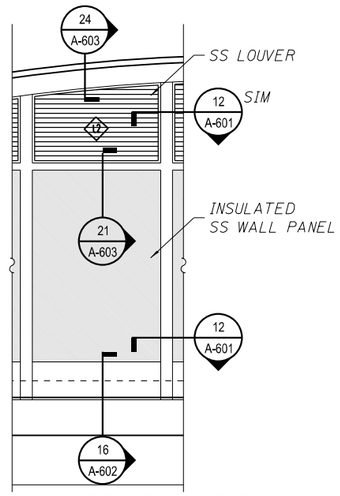

4 STATION WEST ELEVATION

SCALE: 3/8" = 1'-0"

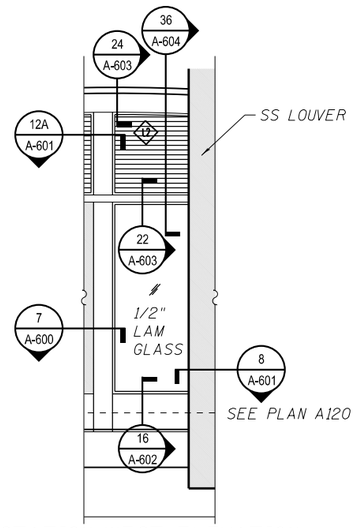

5 STATION WEST ELEVATION

SCALE: 3/8" = 1'-0"

KEY NOTES:

1. TRANSLUCENT ROOF PANEL SYSTEM.
2. INSULATED SS WALL PANEL SYSTEM.
3. FINISH GRADE.
4. PLATFORM.
5. STATION SIGN.
6. NOT USED.
7. NOT USED.
8. NOT USED.
9. NEW STRUCTURAL FRAMING.
10. STRUCTURAL BEAM.
11. FINISH FLOOR.
12. LOUVER.
13. CONCRETE BARRIER WALL.
14. PLATFORM CANOPY STRUCTURE.
15. EXISTING STATION COLUMN.
16. ELEVATOR DOOR.
17. POWER-OPERATED DOOR.
18. NEW TUBE STEEL FRAME - SEE STRUCTURE DWGS.
19. POWER-OPERATED DOOR PEDESTAL.
20. DECORATIVE RAILING PARAPET MOUNTED, SEE SHEET 158

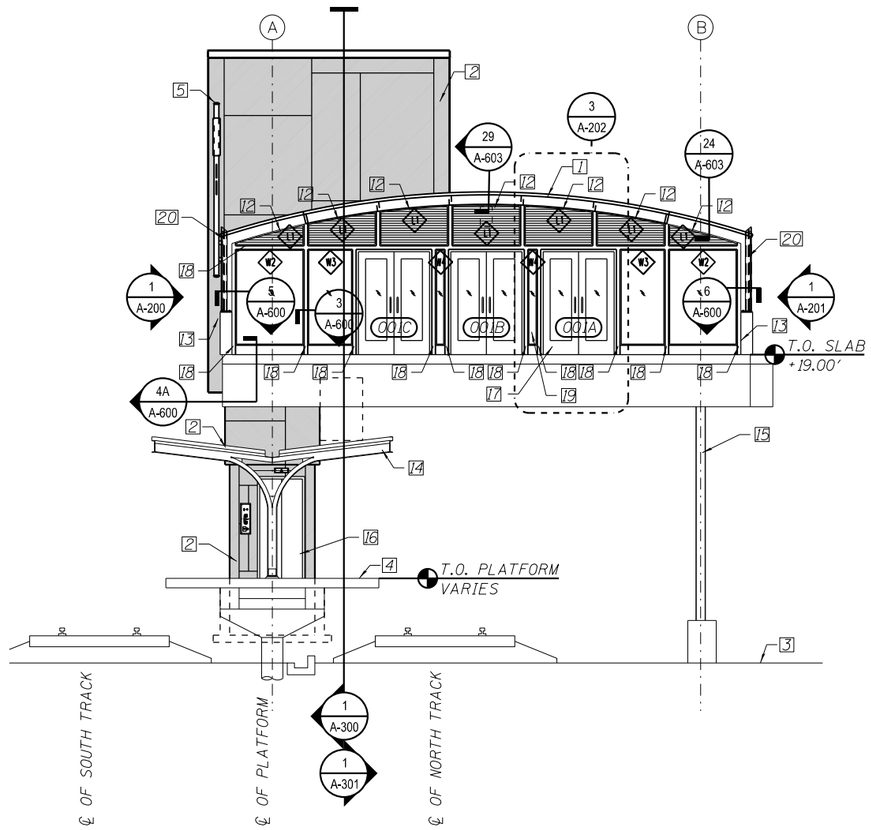

1 STATION EAST ELEVATION

SCALE: 3/16" = 1'-0"

*NEW ROADWAY BRIDGE NOT SHOWN FOR CLARITY

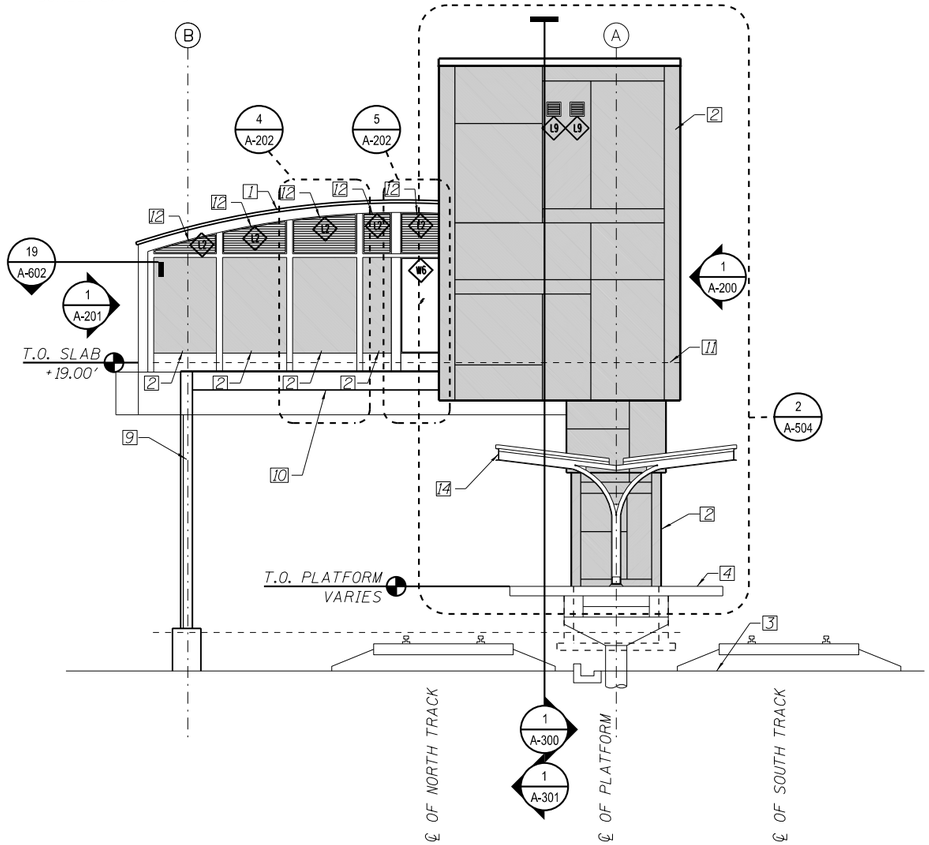

2 STATION WEST ELEVATION

SCALE: 3/16" = 1'-0"

*STAIRS NOT SHOWN FOR CLARITY

0 8' 16'

3/16" = 1"

USER NAME = whbruce	DESIGNED - WHB	REVISED A 1/20/2014	
	CHECKED - CRR	REVISED ___	
PLOT SCALE = 10:8.0012 '' / In.	DRAWN - WHB	REVISED ___	
PLOT DATE = 1/20/2014	CHECKED - CRR	REVISED ___	

TranSystems

STATE OF ILLINOIS
DEPARTMENT OF TRANSPORTATION

PEORIA STREET STATION
STATION ELEVATIONS

SHEET NO. A-202 OF 117 SHEETS

MUN	SECTION	COUNTY	TOTAL SHEETS	SHEET NO.
2090	2013-011R	COOK	356	236
		CONTRACT NO. 60W29		
		ILLINOIS FED. AID PROJECT	FED. AID PROJECT	

413146 PM
0161708 60W29-A-202.dgn