FINAL SURVEY		BY	DATE
NOTE BOOK NO.	SURVEYED		
	PLOTTED		
	TEMPLATE		
	AREAS		
	AREAS CHECKED		

ORIGINAL SURVEY		BY	DATE
NOTE BOOK NO.	SURVEYED		
	PLOTTED		
	TEMPLATE		
	AREAS		
	AREAS CHECKED		

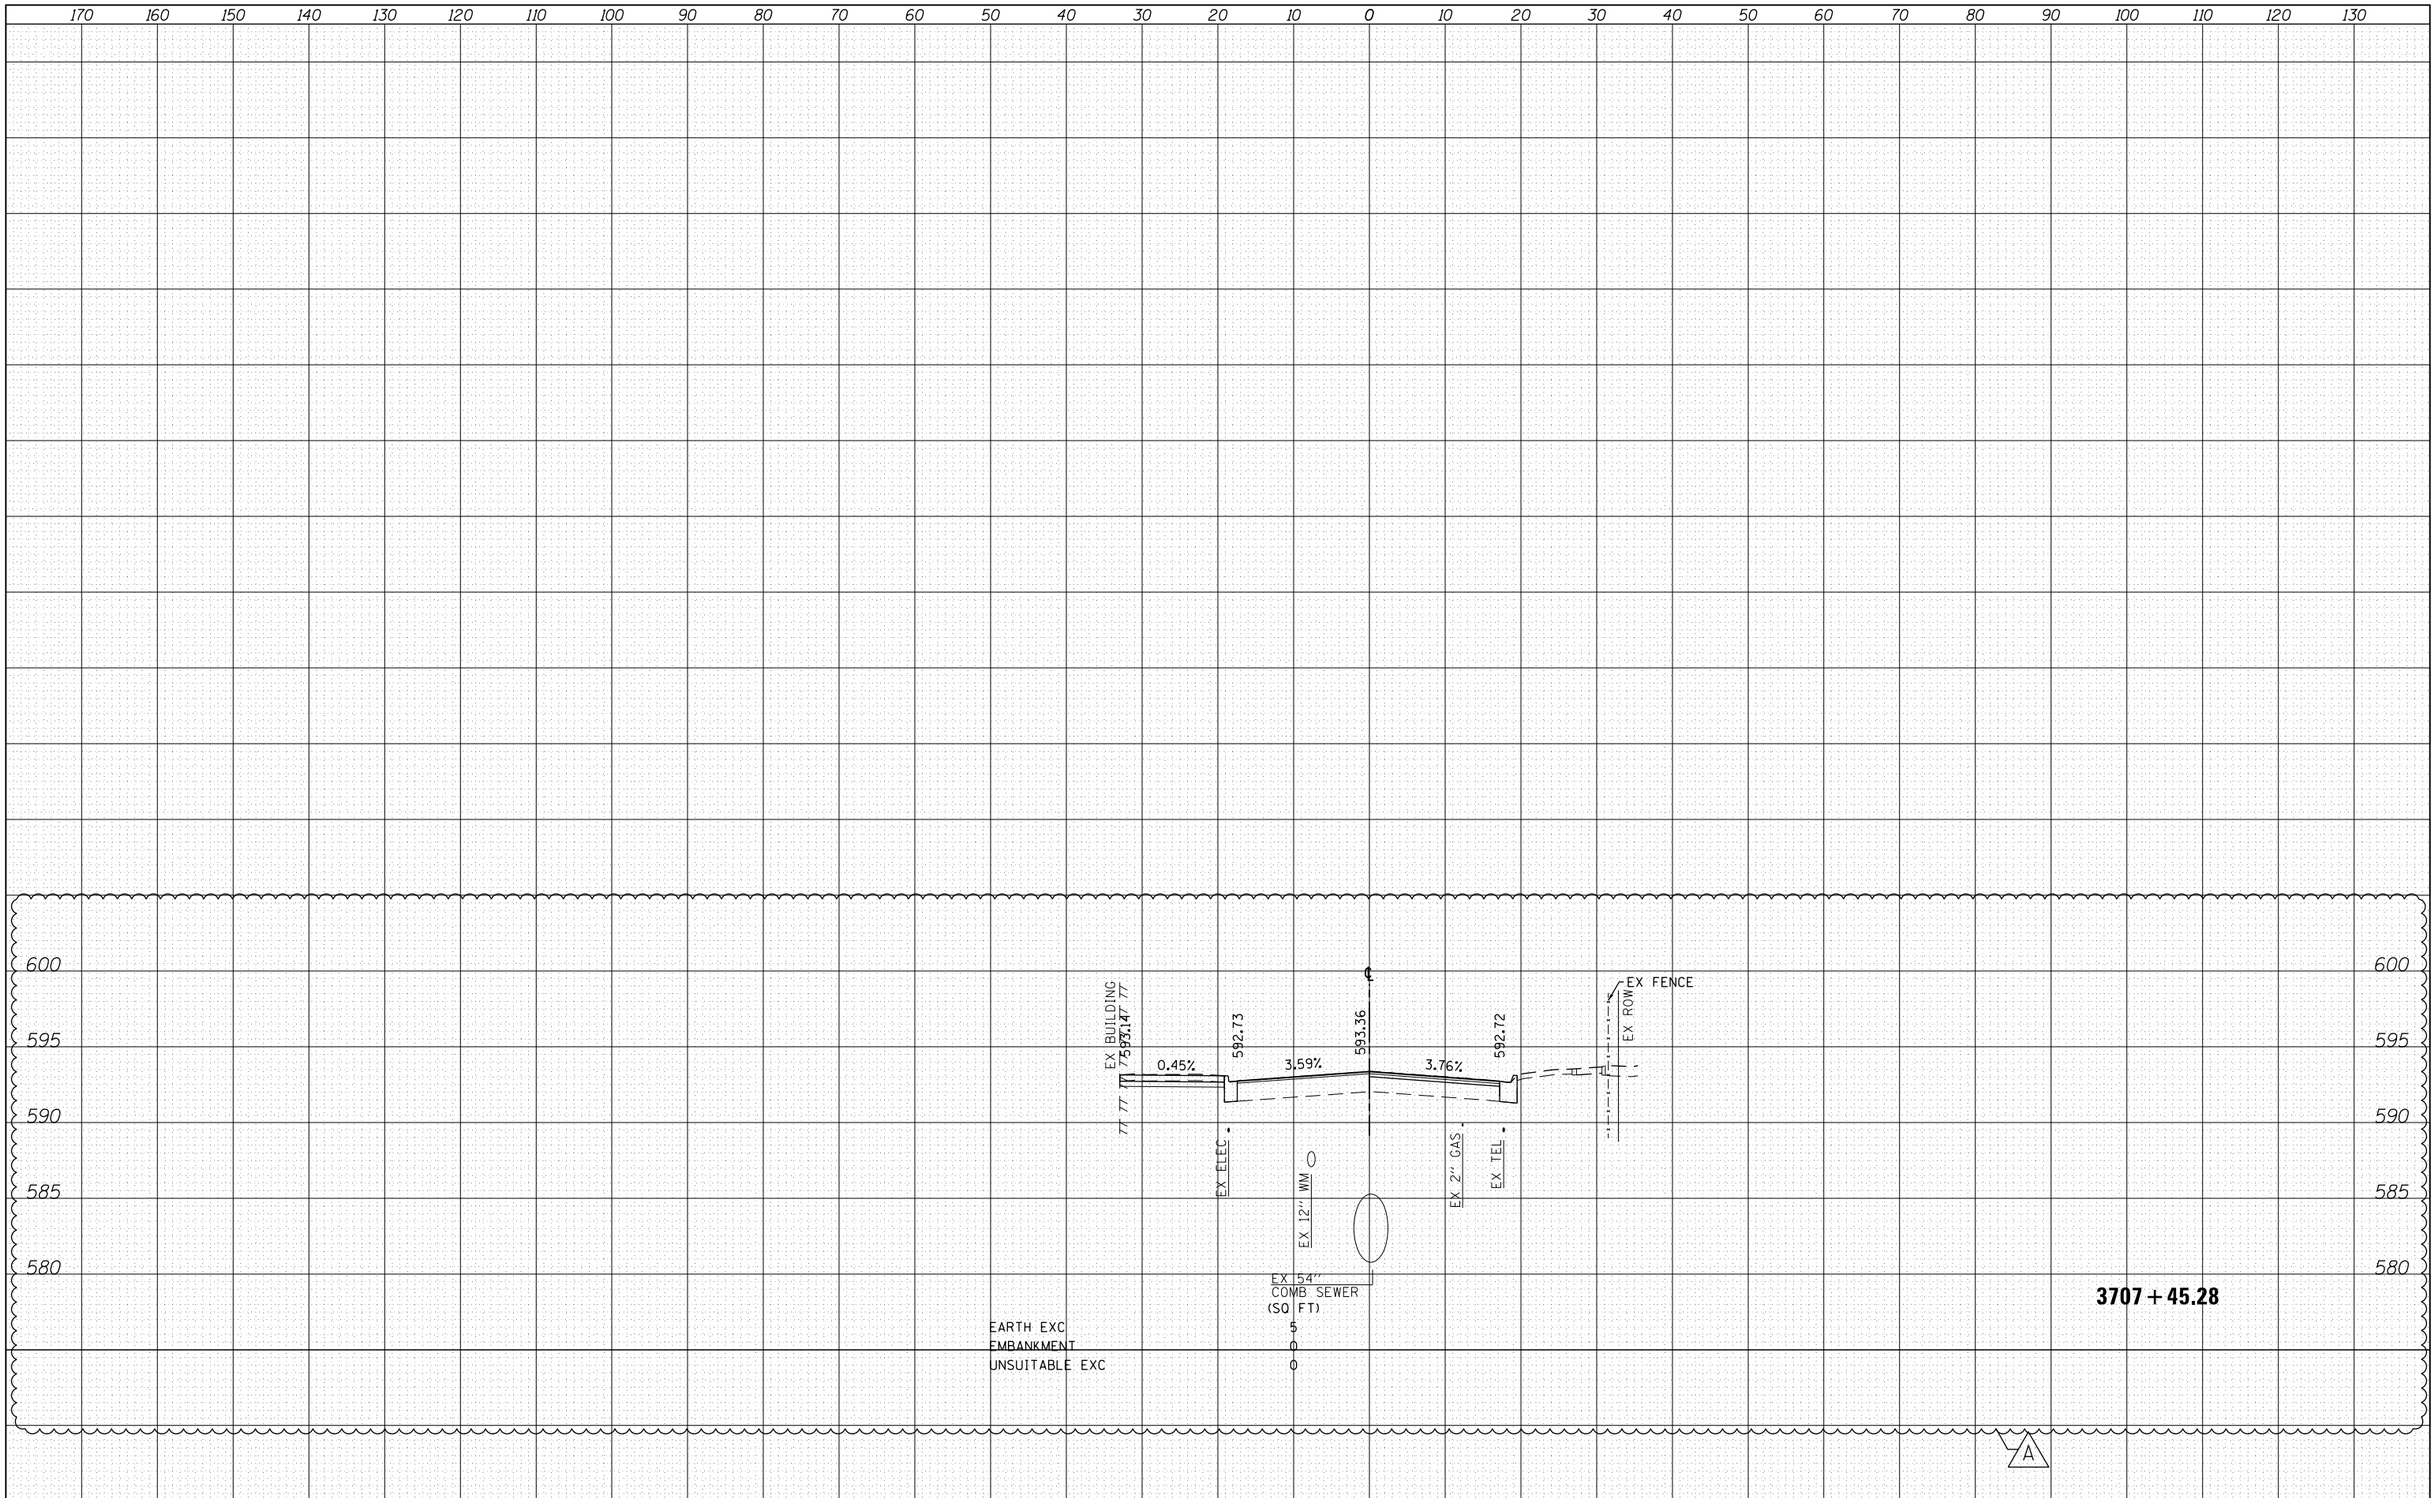

(SQ FT)	
EARTH EXC	5
EMBANKMENT	0
UNSUITABLE EXC	0

D160W29-Sht-XS-01.dgn	DESIGNED - JLV	REVISED - A 12/13/2013	
USER NAME = BAWitort	DRAWN - KAL	REVISED -	
PLOT SCALE = 20.0000 ' / in.	CHECKED - JMG	REVISED -	
PLOT DATE = 12/19/2013	DATE - 10/30/2013	REVISED -	

TranSystems

STATE OF ILLINOIS
DEPARTMENT OF TRANSPORTATION

CROSS SECTIONS
PEORIA STREET STAGE 1

SCALE: 10:H 5:V | SHEET 10 OF 10 SHEETS | STA. 3707+45.28 TO STA. 3707+45.28

F.A.I. RTE.	SECTION	COUNTY	TOTAL SHEETS	SHEET NO.
90/94/290	2013-011R	COOK	356	356
		CONTRACT NO. 60W29		
		ILLINOIS FED. AID PROJECT		