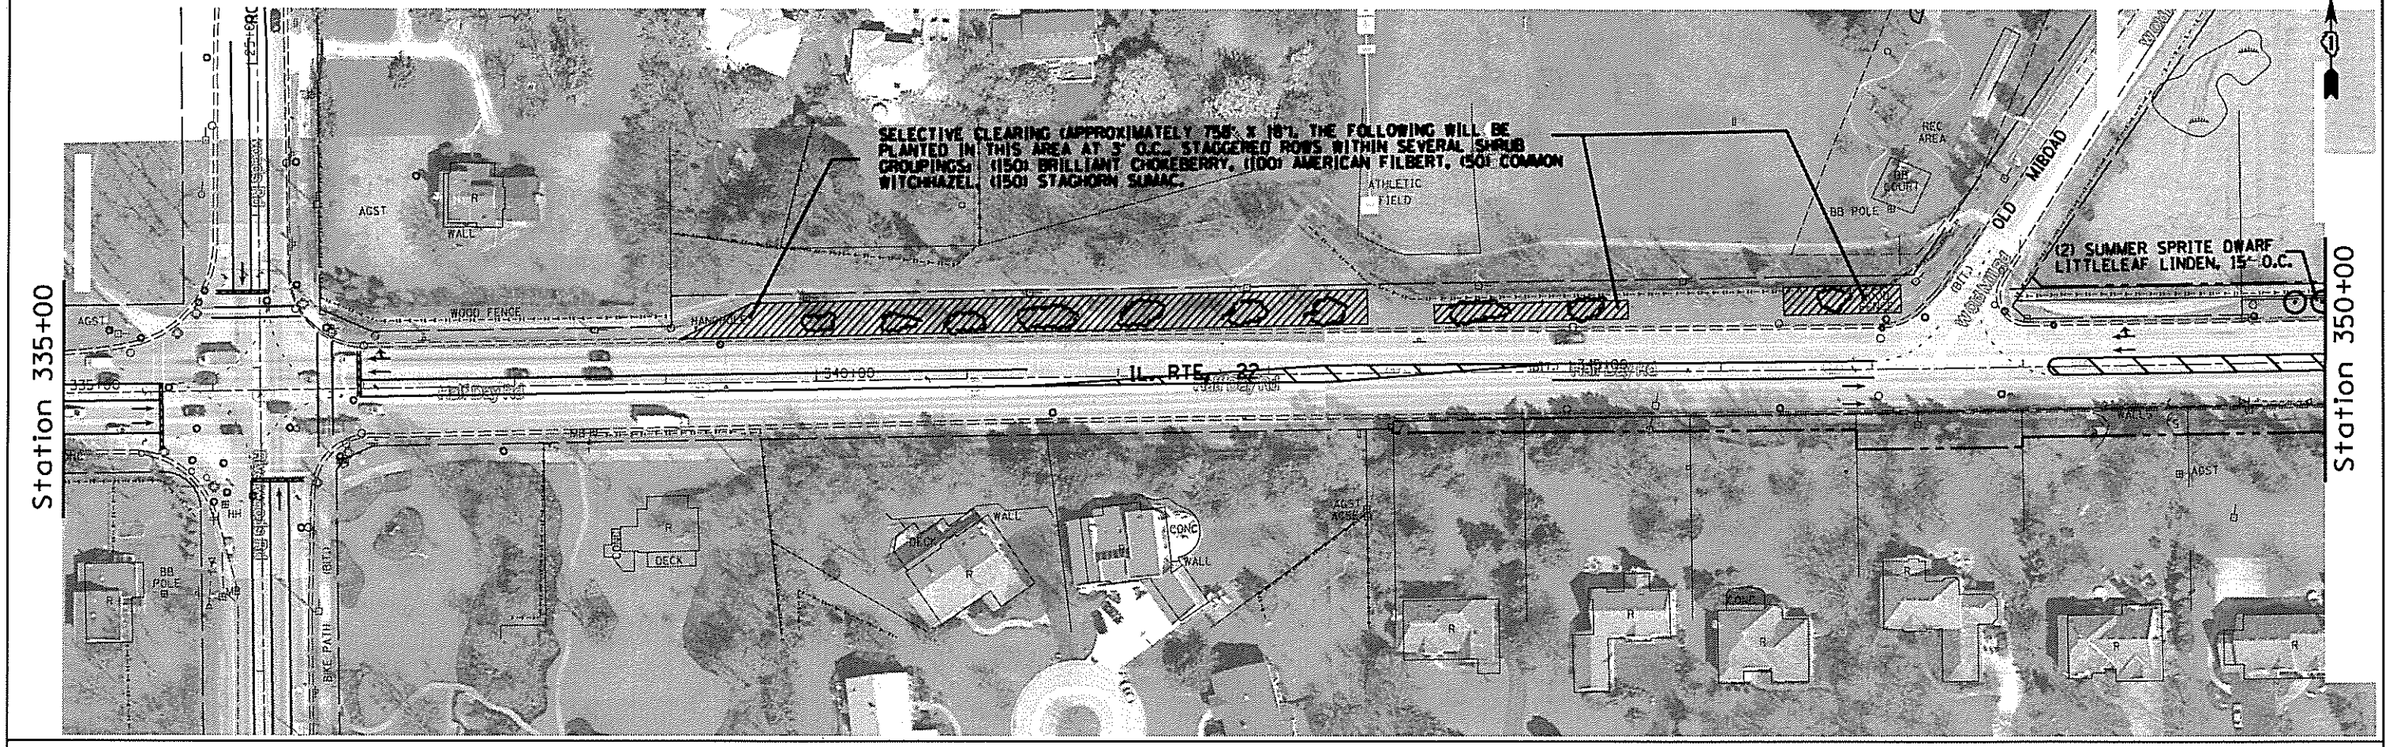

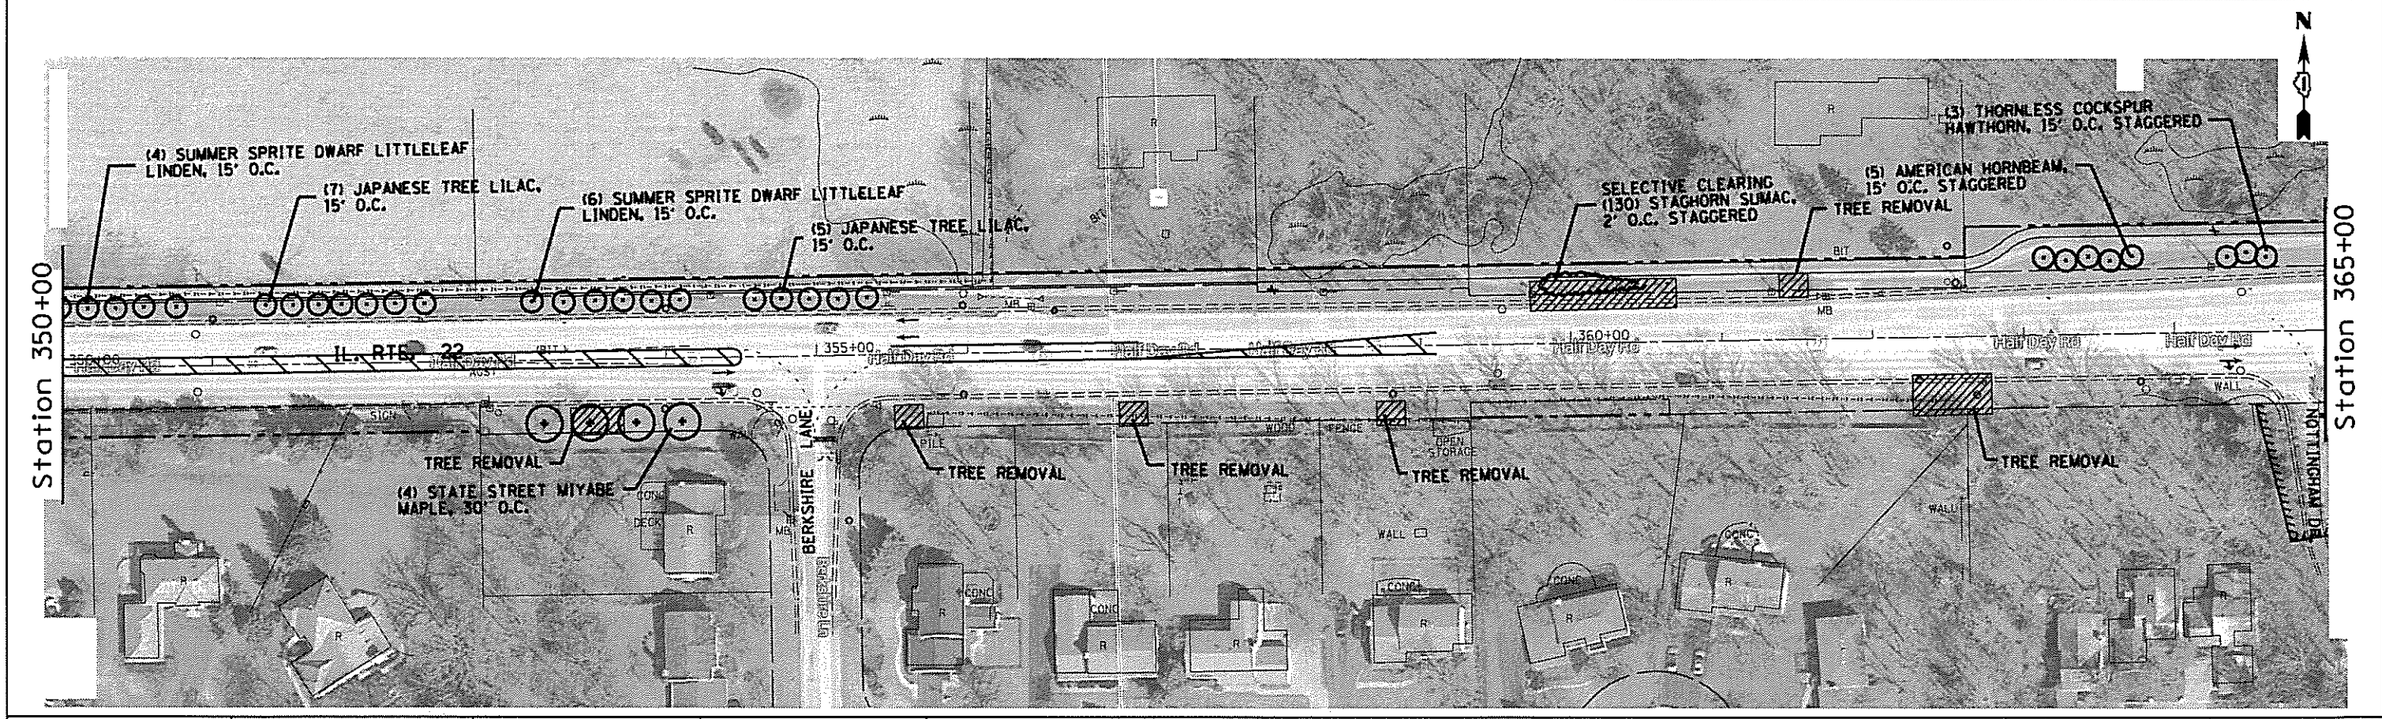

FILE NAME = c:\pw_work\pwidot\delrosarioms\d0354989\M138213-lndscp.dgn	USER NAME = delrosarioms	DESIGNED -	REVISED -
		DRAWN -	REVISED -
	PLOT SCALE = 100.3188 '/ in.	CHECKED -	REVISED -
Default	PLOT DATE = 11/21/2013	DATE -	REVISED -

STATE OF ILLINOIS
DEPARTMENT OF TRANSPORTATION

ILL 22 LANDSCAPING PLAN

SCALE: | SHEET OF SHEETS | STA. 335+00 TO STA. 365+00

F.A.P. RTE.	SECTION	COUNTY	TOTAL SHEETS	SHEET NO.
337	20LS-6	LAKE	12	10
		CONTRACT NO. 60W83		
	ILLINOIS FED. AID PROJECT			