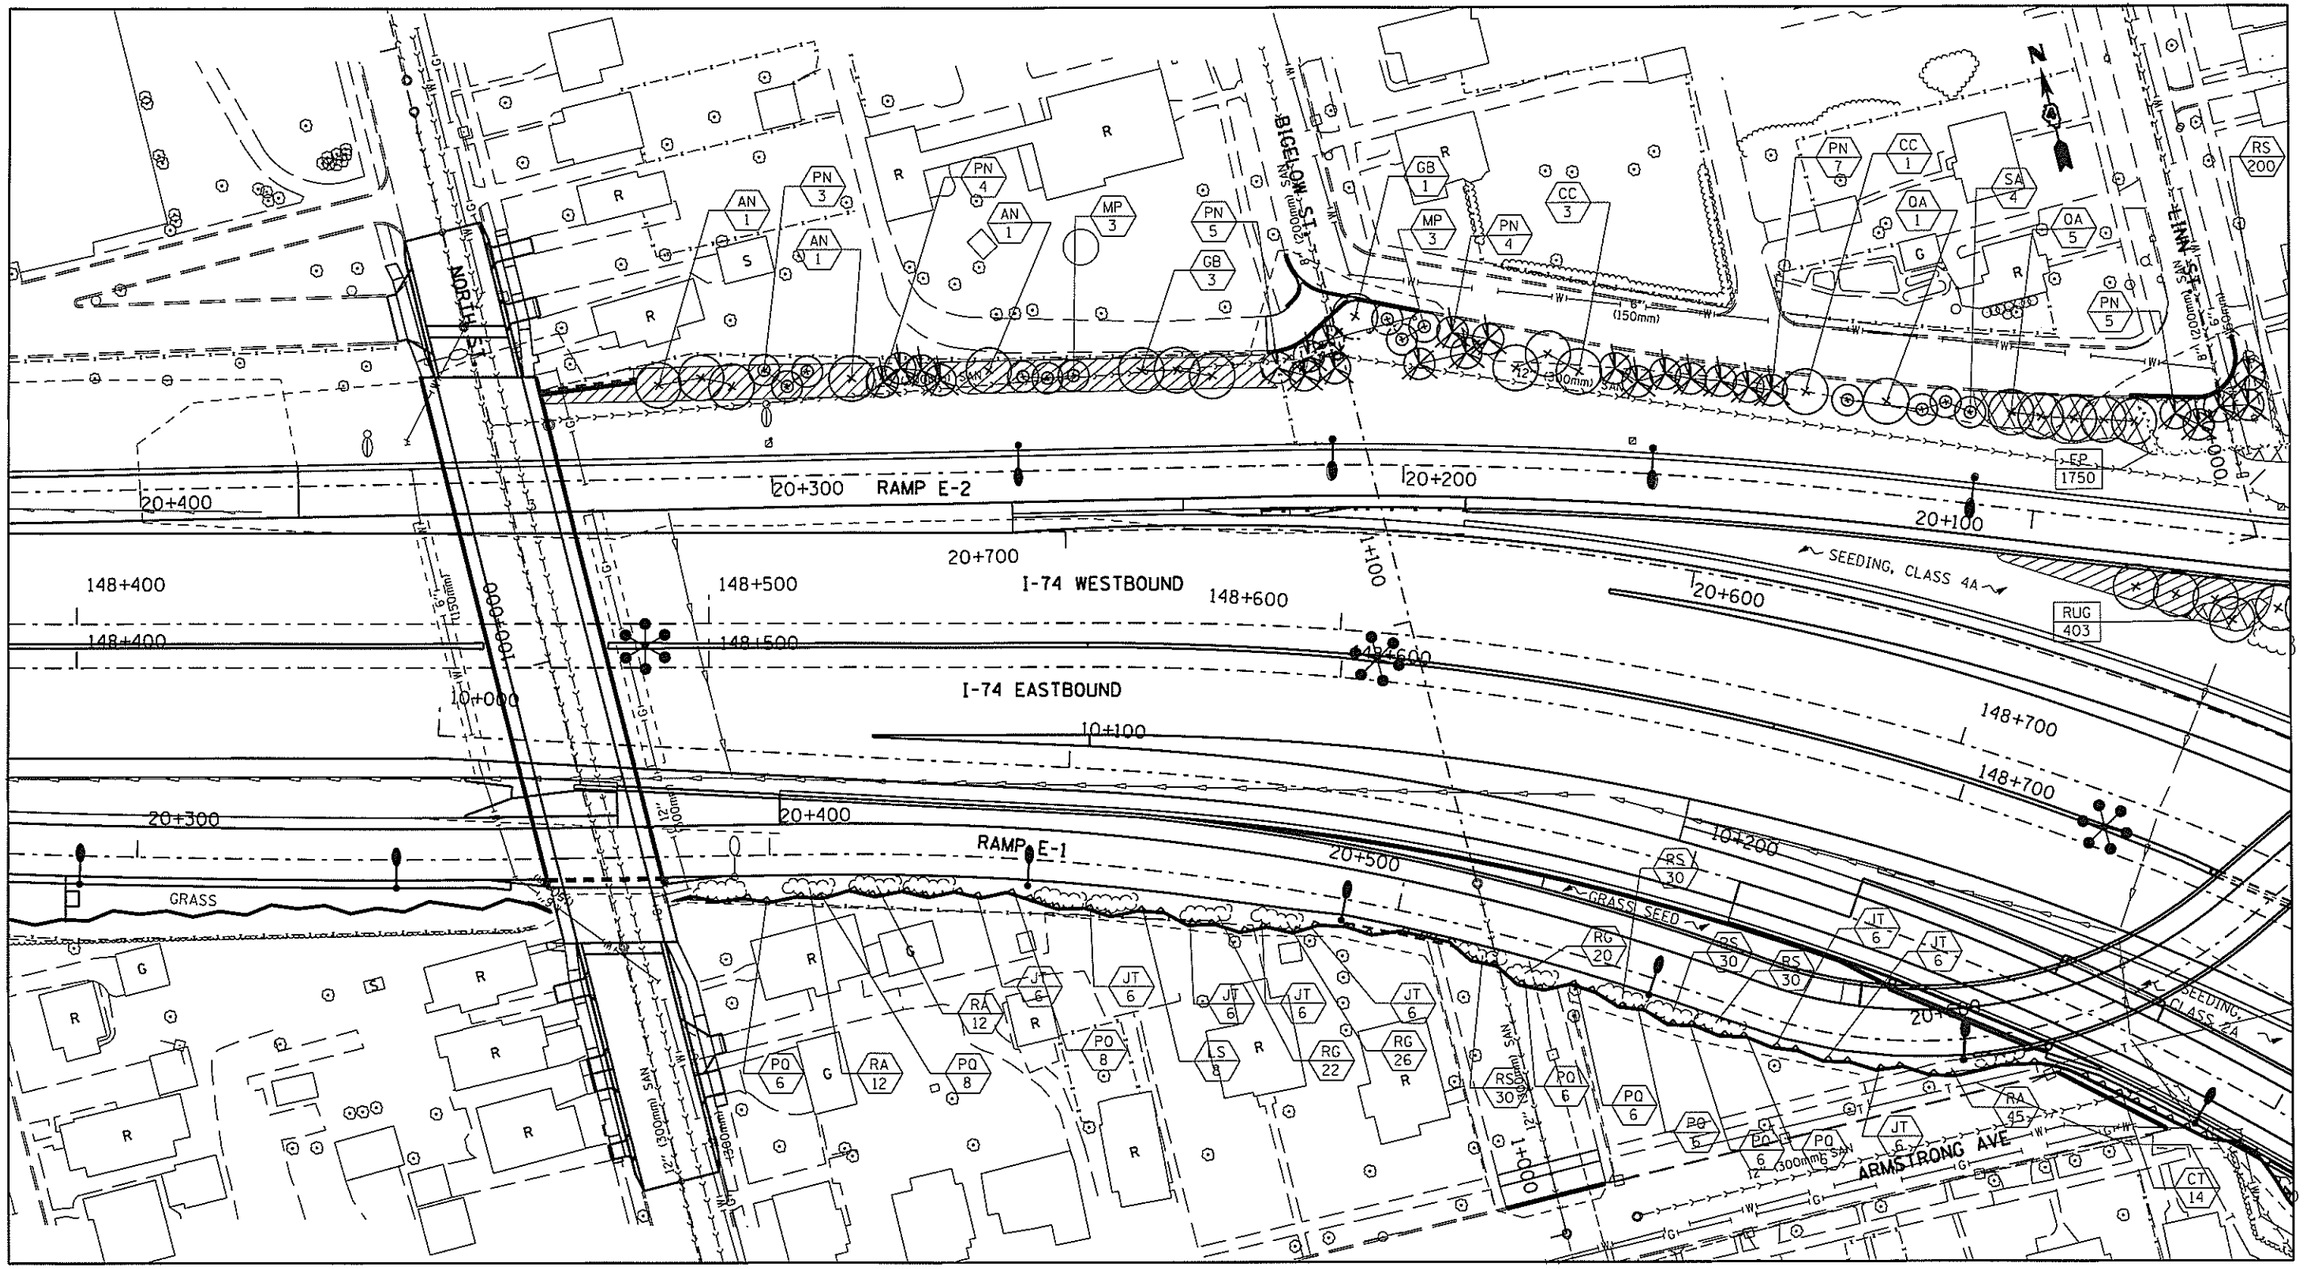

LEGEND

- VINES ON SOUND/ RETAINING WALL
- SHRUBS
- EVERGREEN TREE
- SMALL ORNAMENTAL TREE
- SHADE TREE (5' DIA. MULCH SAUCER-TYP. -FOR ALL TREES & SHRUBS)
- PERENNIAL PLANTS, WILDFLOWERS
- PERENNIAL PLANTS, FOR SUN
- RUG / 1750 — PERENNIAL PLANTS KEY, QUANTITY OF SPECIFIED PLANT
- RRC / 250 — PLANT KEY, QUANTITY OF SPECIFIED PLANT

FILE NAME = c:\pw_work\pwidot\hafneram\d0345138\D468851-CADD.dgn	USER NAME = hafneram	DESIGNED -	REVISED -
		DRAWN -	REVISED -
	PLOT SCALE = 24.0000 ' / in.	CHECKED -	REVISED -
	PLOT DATE = 11/13/2013	DATE -	REVISED -

STATE OF ILLINOIS
DEPARTMENT OF TRANSPORTATION

PLAN SHEET-LAYOUT 2

SCALE: | SHEET NO. OF SHEETS | STA. | TO STA.

F.A.I. RTE.	SECTION	COUNTY	TOTAL SHEETS	SHEET NO.
74	72(7,8,9,9-1)LS-5	PEORIA	12	7
		CONTRACT NO. 68851		
	ILLINOIS FED. AID PROJECT			