(5) PROPOSED TYPICAL CROSS SECTION

STATION TO STATION
(1) 279+00.00 289+00.00 (1)

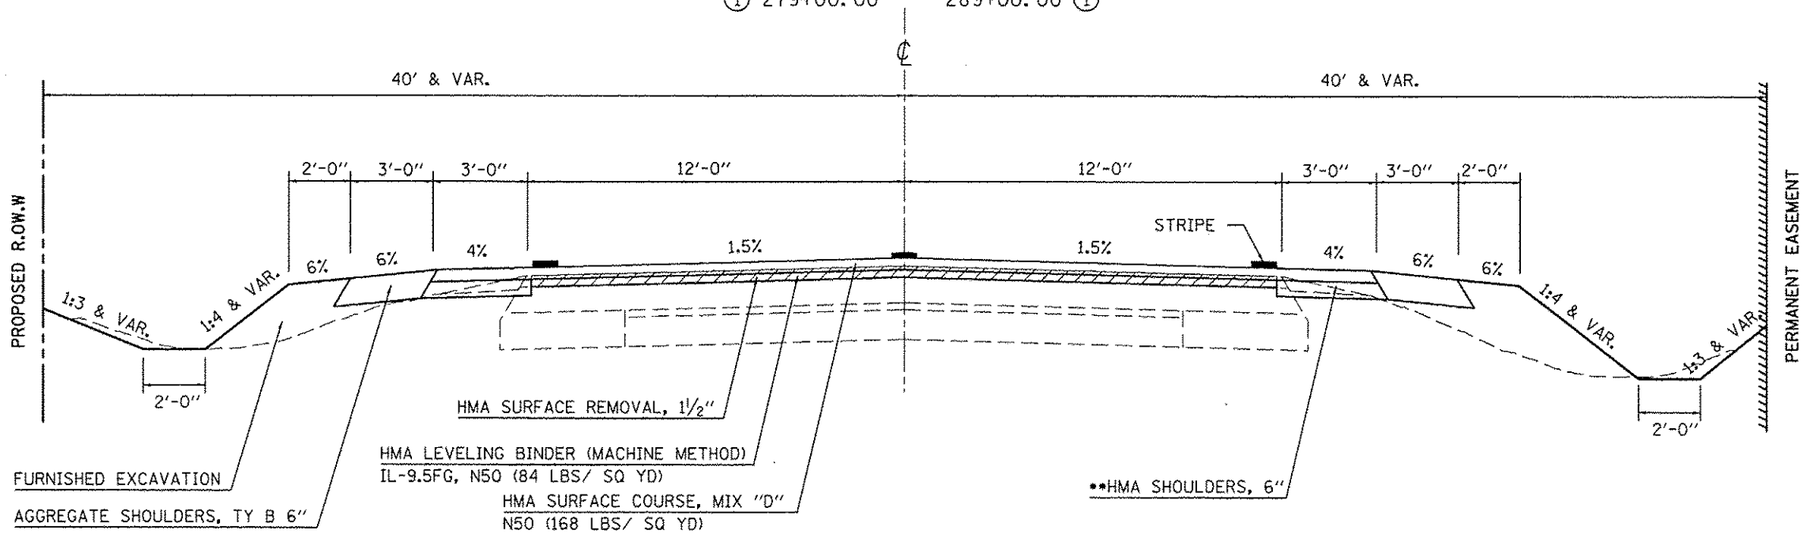

**PLACE 1½" SHOULDER WITH SURFACE

PAVING OMISSION S.N. 010-0039

STATION TO STATION
398+21.52 401+15.67

(6) PROPOSED TYPICAL CROSS SECTION

STATION TO STATION
(1) 347+56.00 398+21.52
401+15.67 ℄ 417+19.03

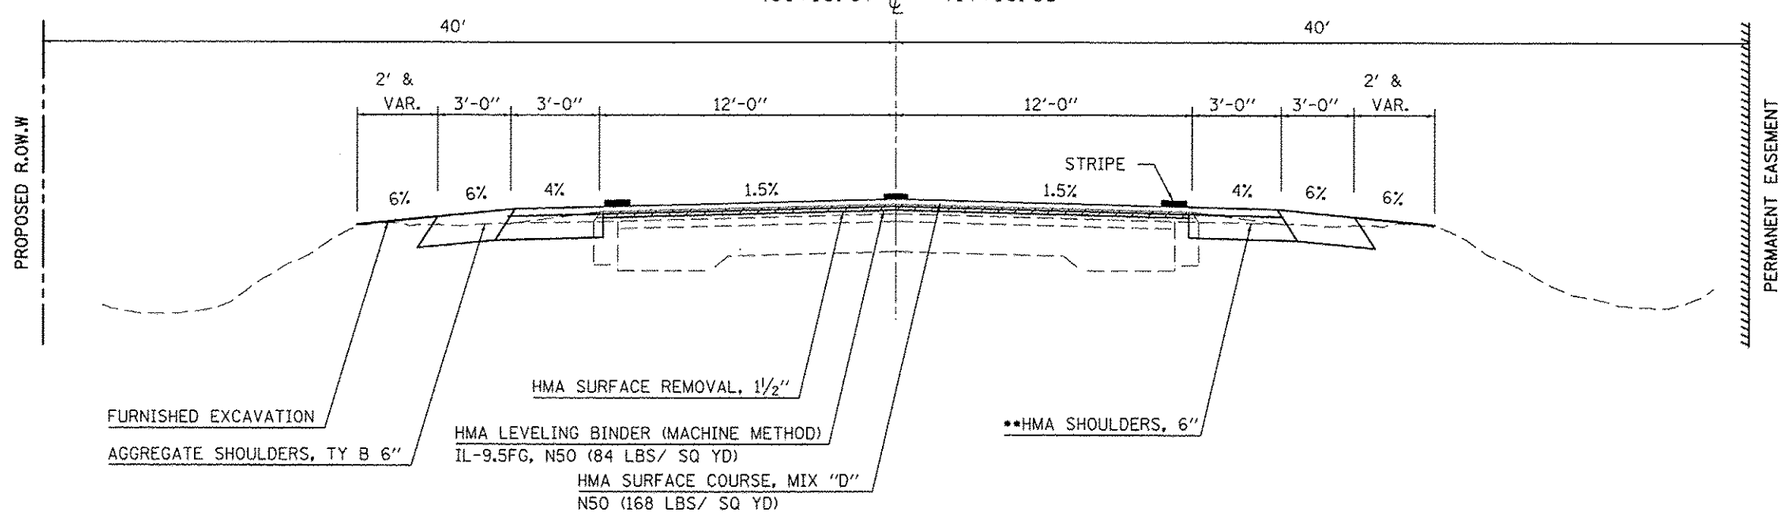

**PLACE 1½" SHOULDER WITH SURFACE

FILE NAME = c:\pw_work\pwidot\coerlock_jd\d0120316\D270663-sht-typicals.dgn	USER NAME = coerlock_jd	DESIGNED - JMS	REVISED -	STATE OF ILLINOIS DEPARTMENT OF TRANSPORTATION	PROPOSED TYPICAL CROSS-SECTIONS	F.A.U. RTE.	SECTION	COUNTY	TOTAL SHEETS	SHEET NO.
		DRAWN -	REVISED -			*	(2X,3)RS-3 & 2RS-4	CHAMPAIGN	551	24
	PLOT SCALE = 100.0000 ' / in.	CHECKED - JMS	REVISED -			* FAU 7152 & FAS 1512		CONTRACT NO. 70663		
	PLOT DATE = 10/18/2013	DATE - 030310	REVISED -		SCALE: N/A / SHEET NO. 3 OF 7 SHEETS / STA. TO STA.			ILLINOIS FED. AID PROJECT		