(12) PROPOSED TYPICAL CROSS SECTION 1900 E.

	STATION	TO	STATION
NORTH	301+12.00		301+51.00
SOUTH	298+59.43		299+88.00

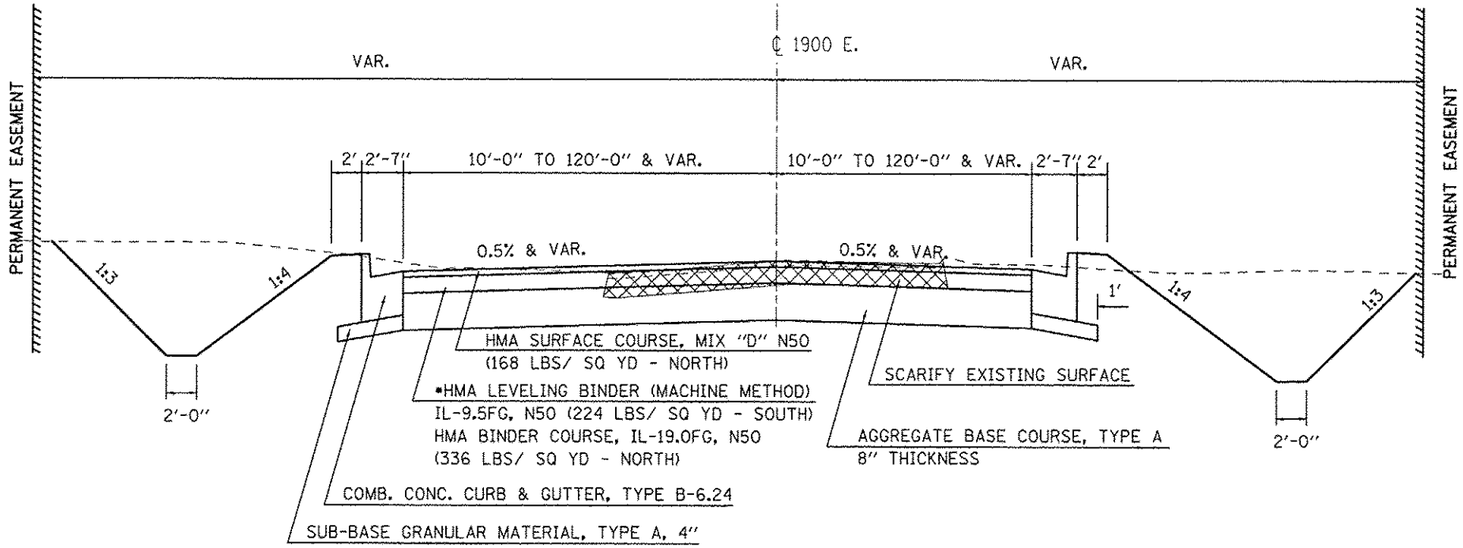

*2¼" MIN. LIFT, 4½" MAX LIFT

* FAU 7152 & FAS 1512

FILE NAME = c:\pw_work\pwidot\cearlockjd\d0120316\D570663-sht-typicals.dgn	USER NAME = cearlockjd	DESIGNED - JMS	REVISED -	STATE OF ILLINOIS DEPARTMENT OF TRANSPORTATION	TYPICAL CROSS-SECTIONS	F.A.U. RTE.	SECTION	COUNTY	TOTAL SHEETS / SHEET NO.
		DRAWN -	REVISED -			*	(2X,3)RS-3 & 2RS-4	CHAMPAIGN	551 / 28
	PLOT SCALE = 100.0000 ' / in.	CHECKED - JMS	REVISED -					CONTRACT NO. 70663	
	PLOT DATE = 10/10/2013	DATE - 030310	REVISED -		SCALE: N/A / SHEET NO. 7 OF 7 SHEETS / STA. TO STA.		ILLINOIS FED. AID PROJECT		