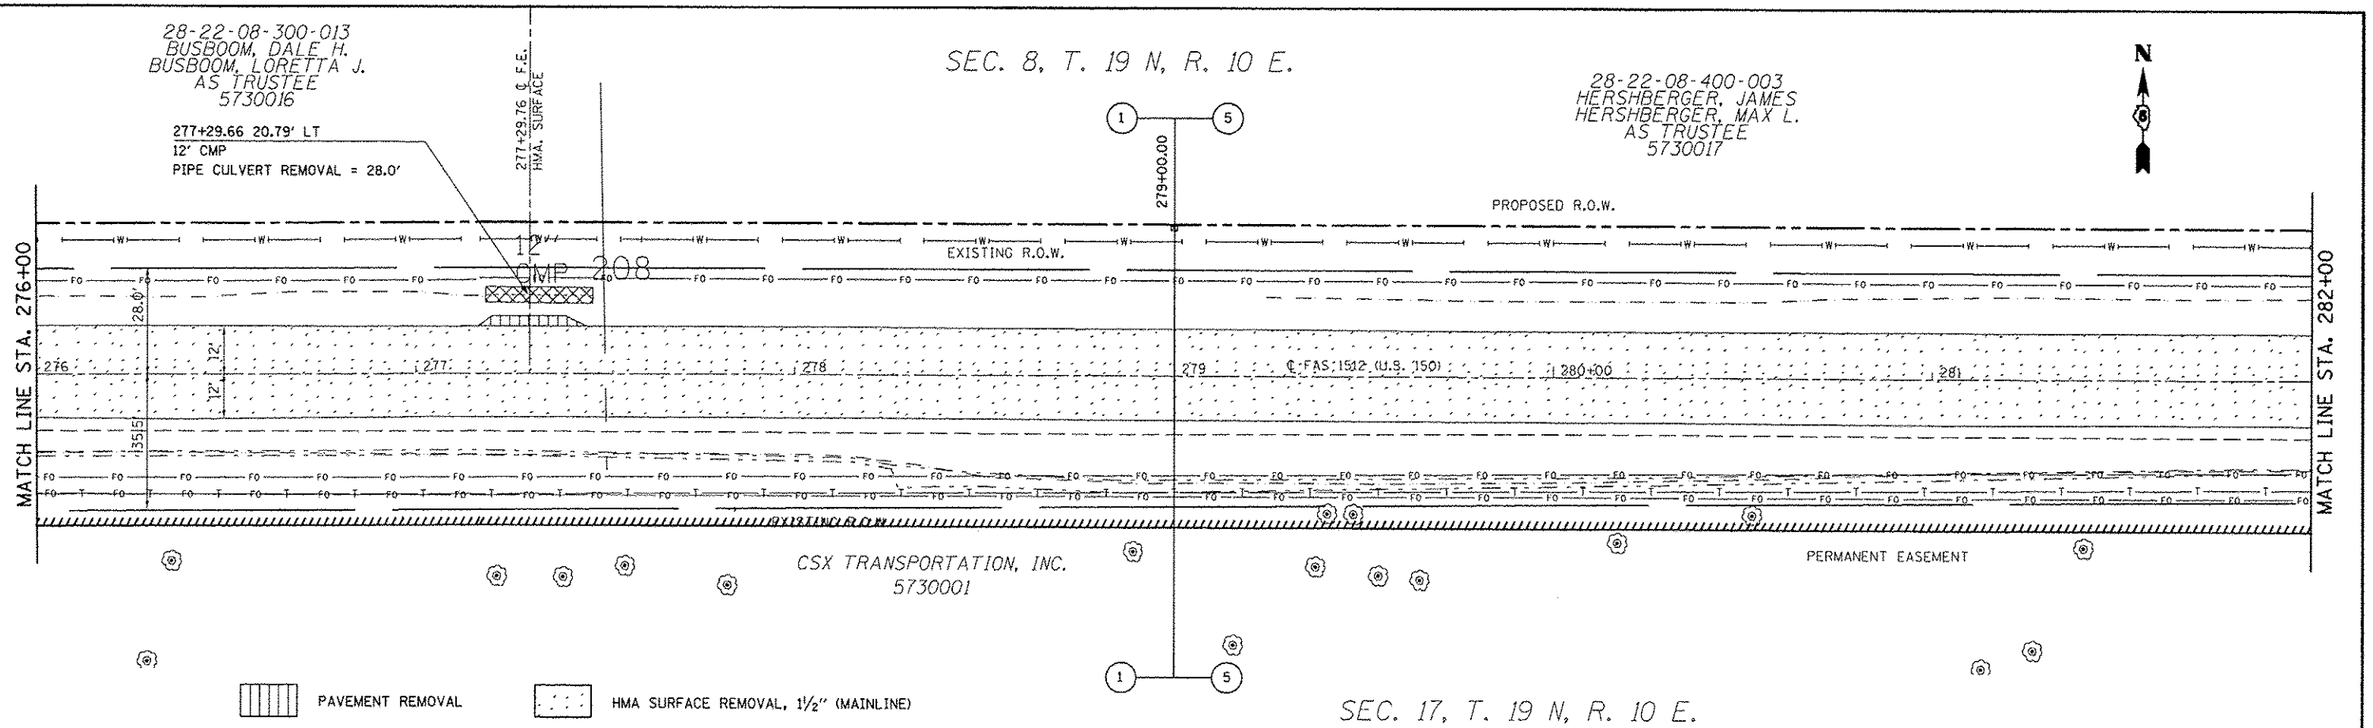

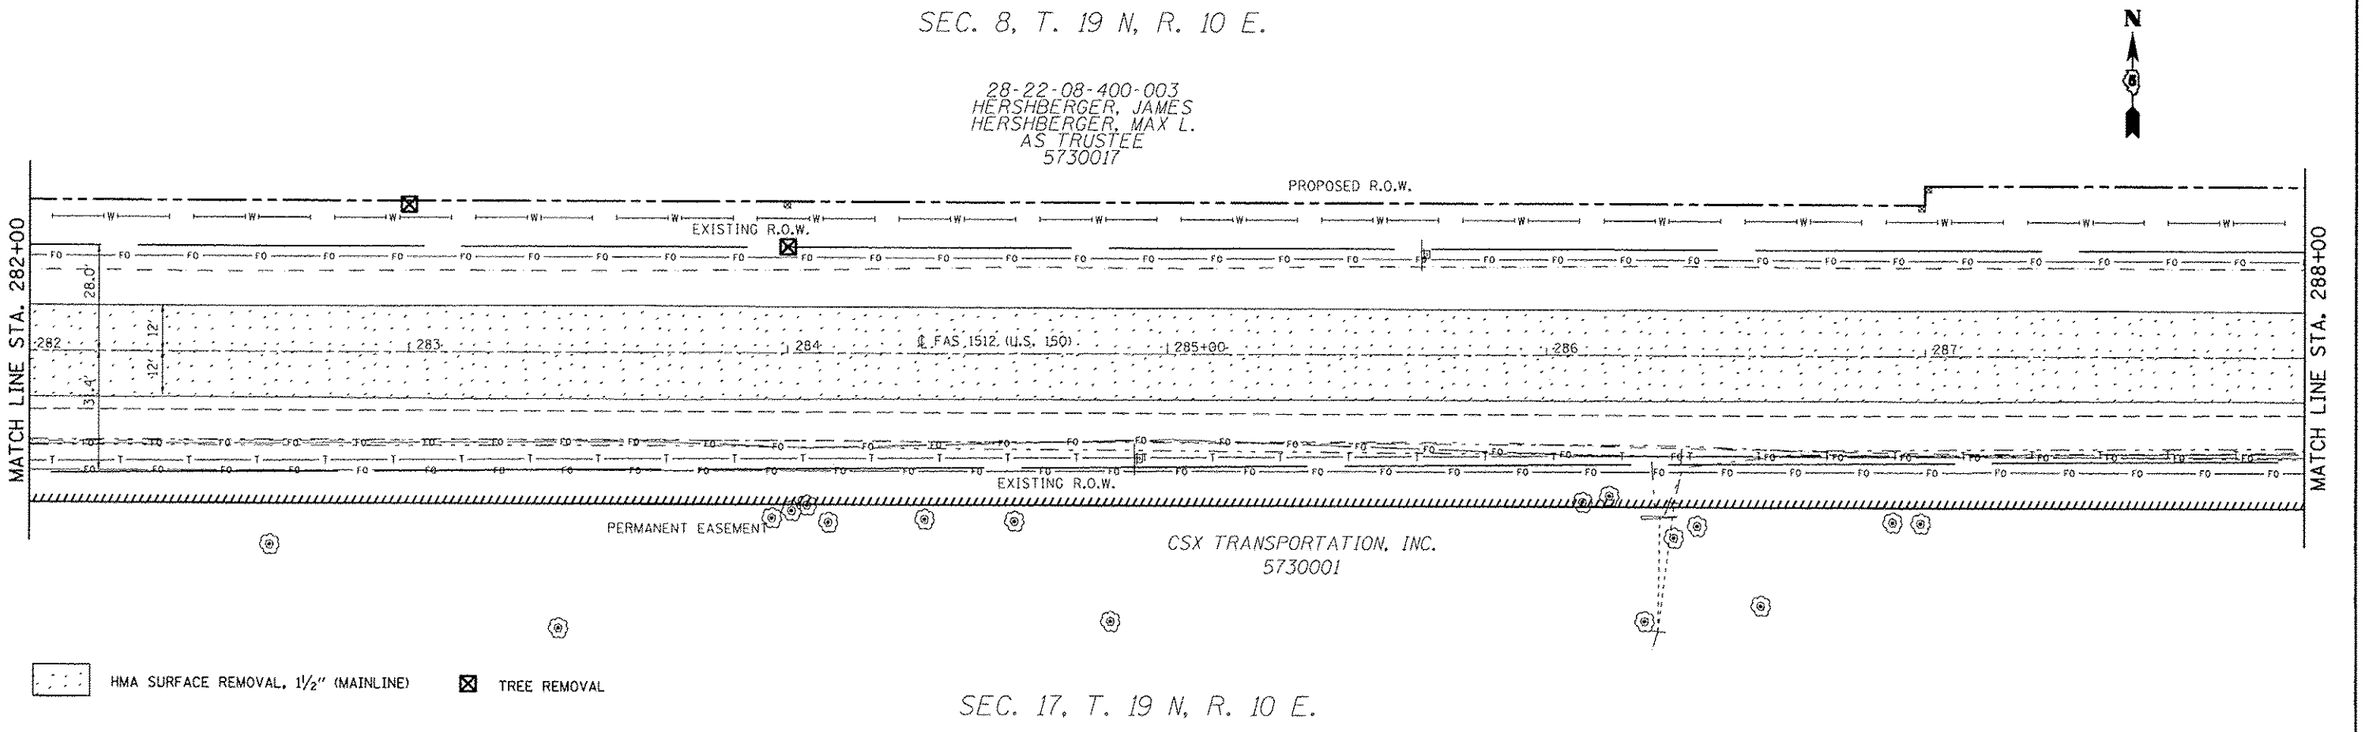

FILE NAME =	USER NAME = caerlock.jd	DESIGNED - JMS	REVISED -
e:\pw_work\pwidot\caerlock.jd\d0120316\D570663-sht-removal.dgn		DRAWN - JMS	REVISED -
	PLOT SCALE = 40.0000 ' / in.	CHECKED -	REVISED -
	PLOT DATE = 10/18/2013	DATE - 051011	REVISED -

STATE OF ILLINOIS
DEPARTMENT OF TRANSPORTATION

REMOVAL DETAILS
US 150 MAINLINE

SCALE: 1:20 | SHEET NO. 16 OF 27 SHEETS | STA. 276+00.00 TO STA. 288+00.00

F.A.U. RTE.	SECTION	COUNTY	TOTAL SHEETS	SHEET NO.
*	(2X,3)RS-3 & 2RS-4	CHAMPAIGN	551	58
* FAU 7152 & FAS 1512		CONTRACT NO. 70663		
ILLINOIS	FED. AID PROJECT			