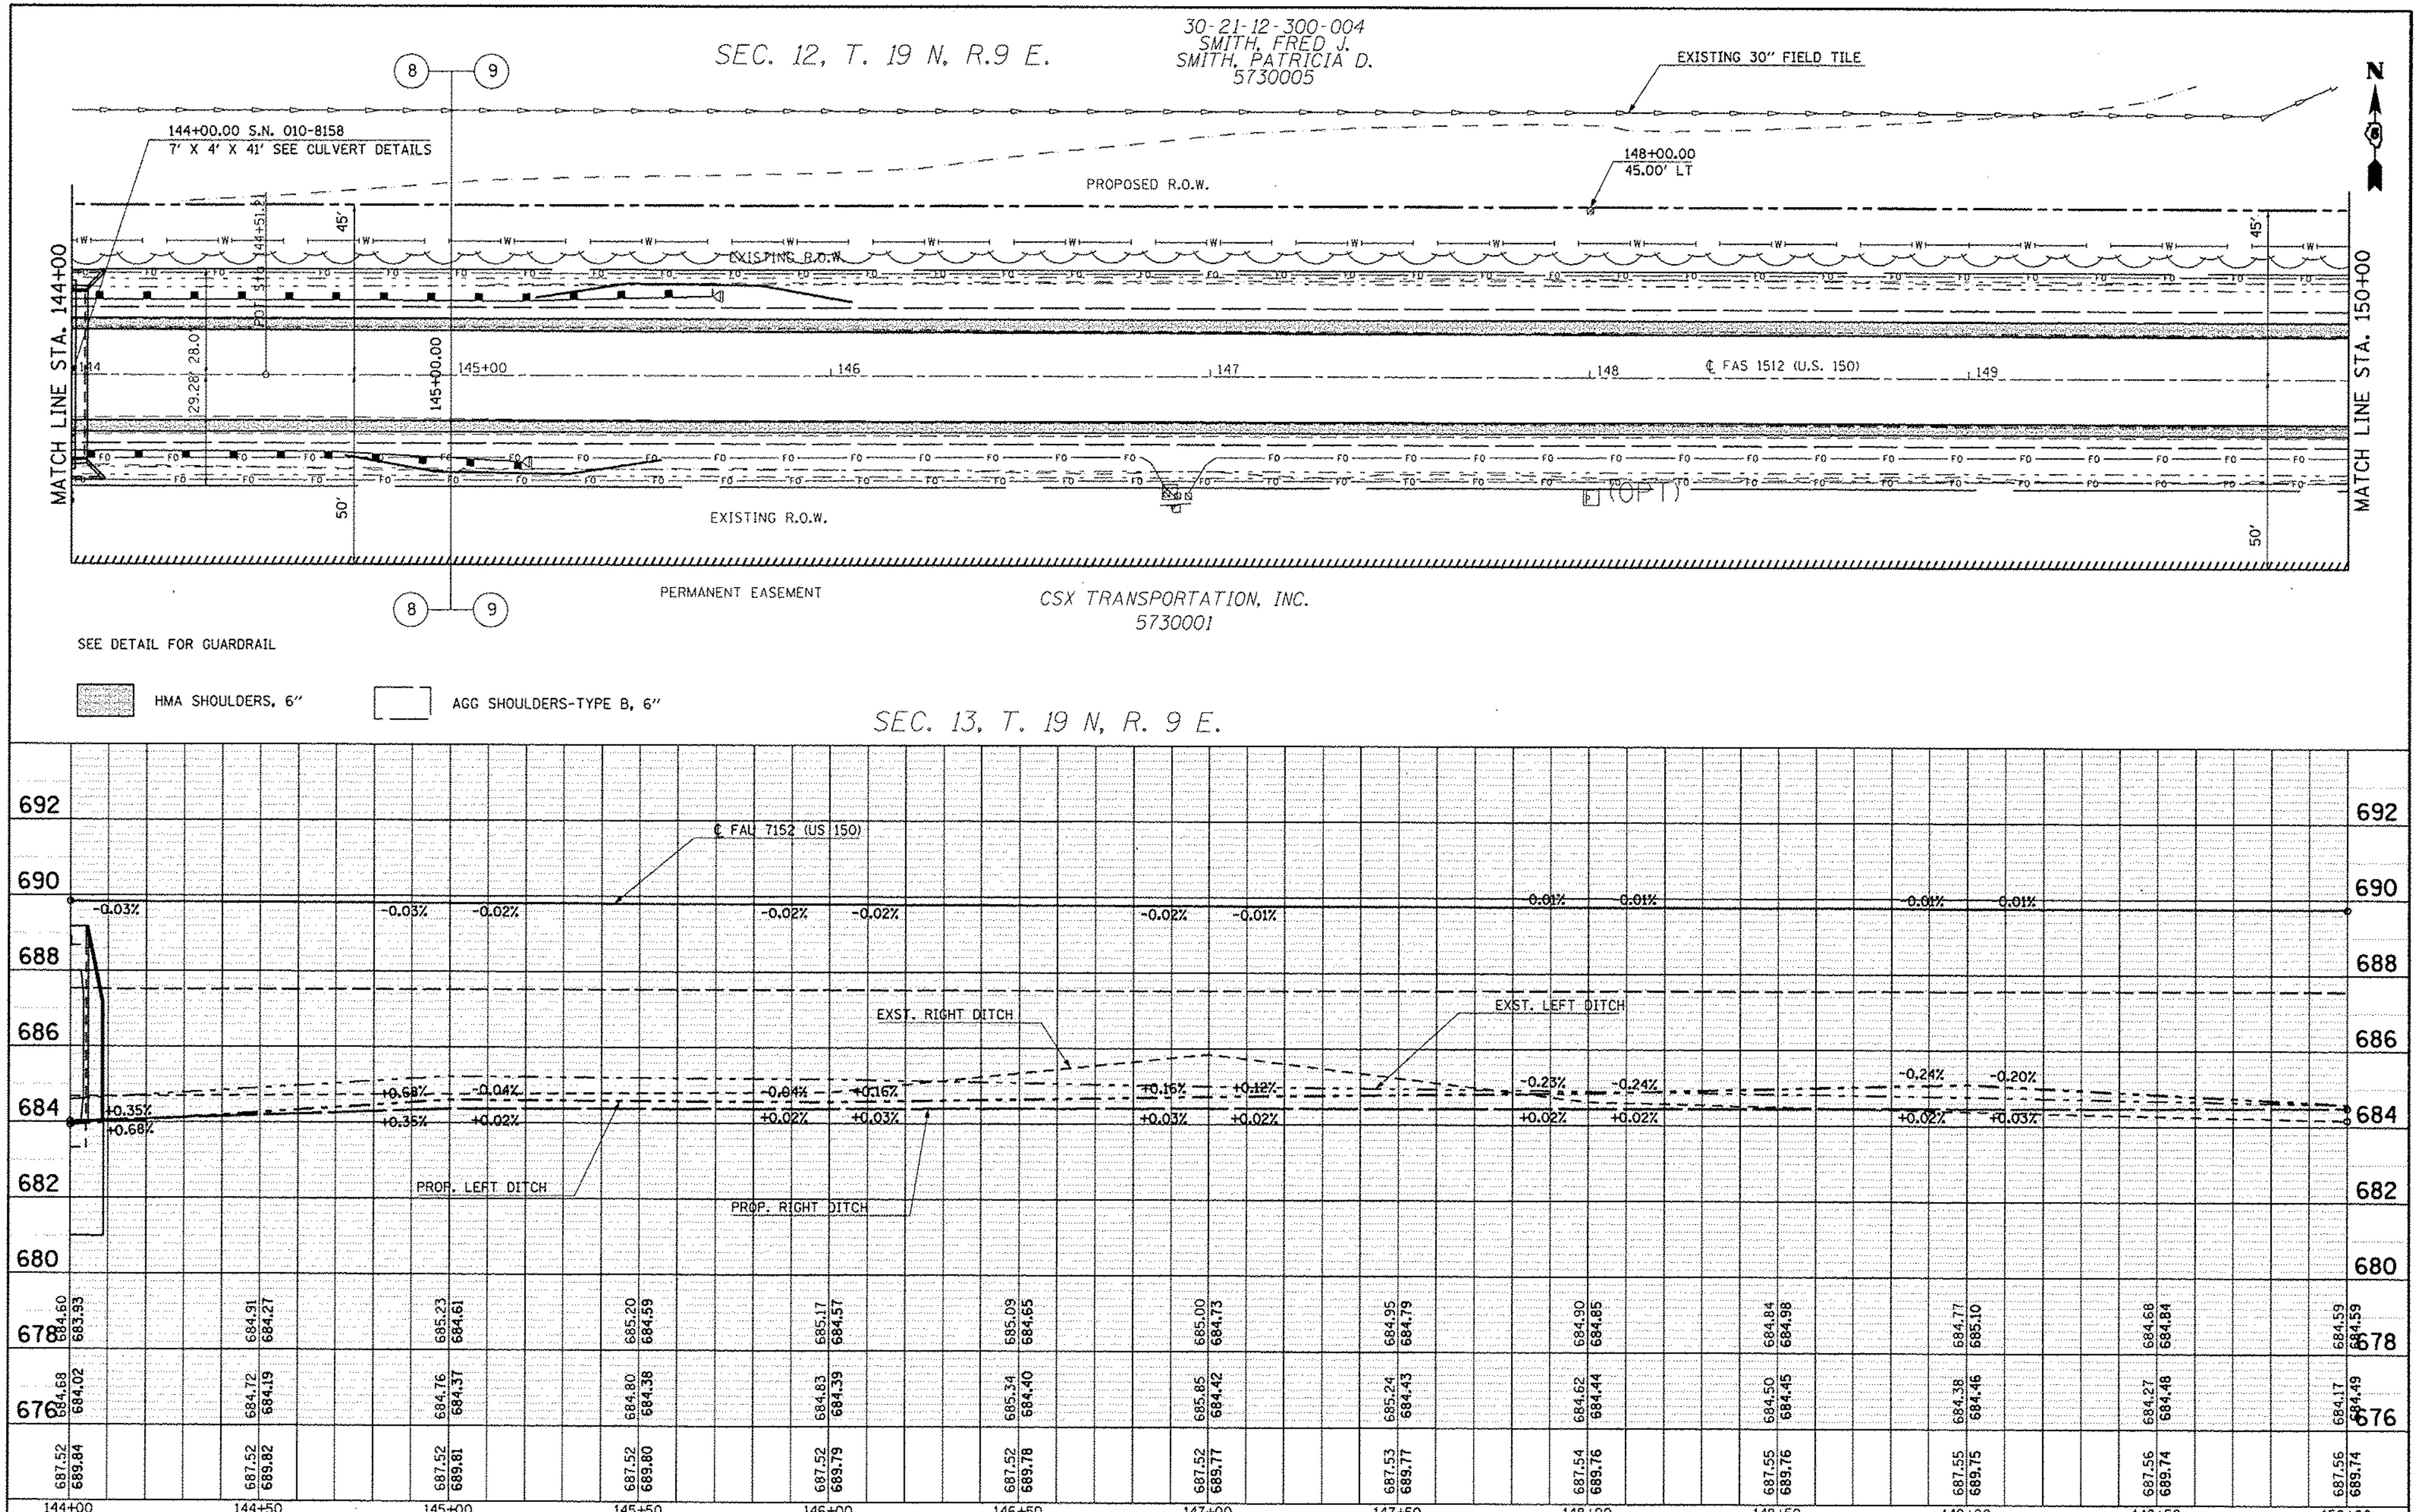


| FILE NAME = c:\pw_work\pwidot\caarlockjd\d0120316\0570663-sht-plnprf.dgn | USER NAME = caarlockjd | DESIGNED JMS | REVISED - |
|---|---|---|---|
| | PLOT SCALE = 40.0000 ' / in. | DRAWN JMS | REVISED - |
| | PLOT DATE = 10/18/2013 | CHECKED - | REVISED - |
| | | DATE 081610 | REVISED - |

**STATE OF ILLINOIS**
**DEPARTMENT OF TRANSPORTATION**

**US 150 MAINLINE**
**PLAN AND PROFILE SHEET**

SCALE: 1" = 20' | SHEET NO. 9 OF 54 SHEETS | STA. 96+00.00 TO STA. 102+00.00

| F.A.U. RTE. | SECTION | COUNTY | TOTAL SHEETS | SHEET NO. |
|---|---|---|---|---|
| • | (2X,3)RS-3 & 2RS-4 | Champaign | 551 | 90 |
| • F.A.U. 7152 & F.A.S. 1512 | | CONTRACT NO. 70663 | | |
| | | ILLINOIS FED. AID PROJECT | | |